


PROPOSED ELEVATIONS

1:100


ALL MATERIALS TO
MATCH EXISTING



NOTE. NEW ROOF TO BE
SITE MEASURED. Do Not
SCALE off PLANS

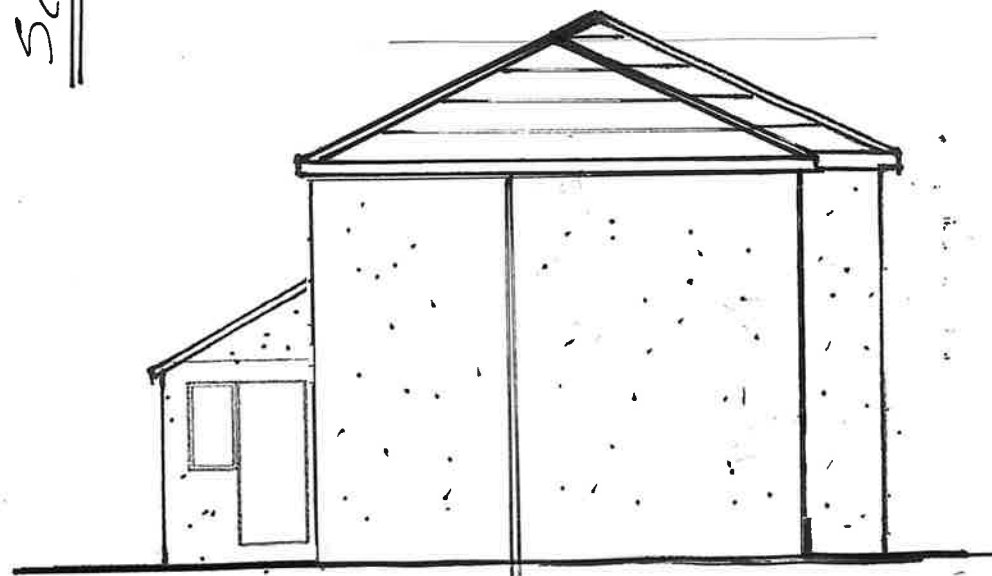

PROPOSED FIRST FLOOR 1:50

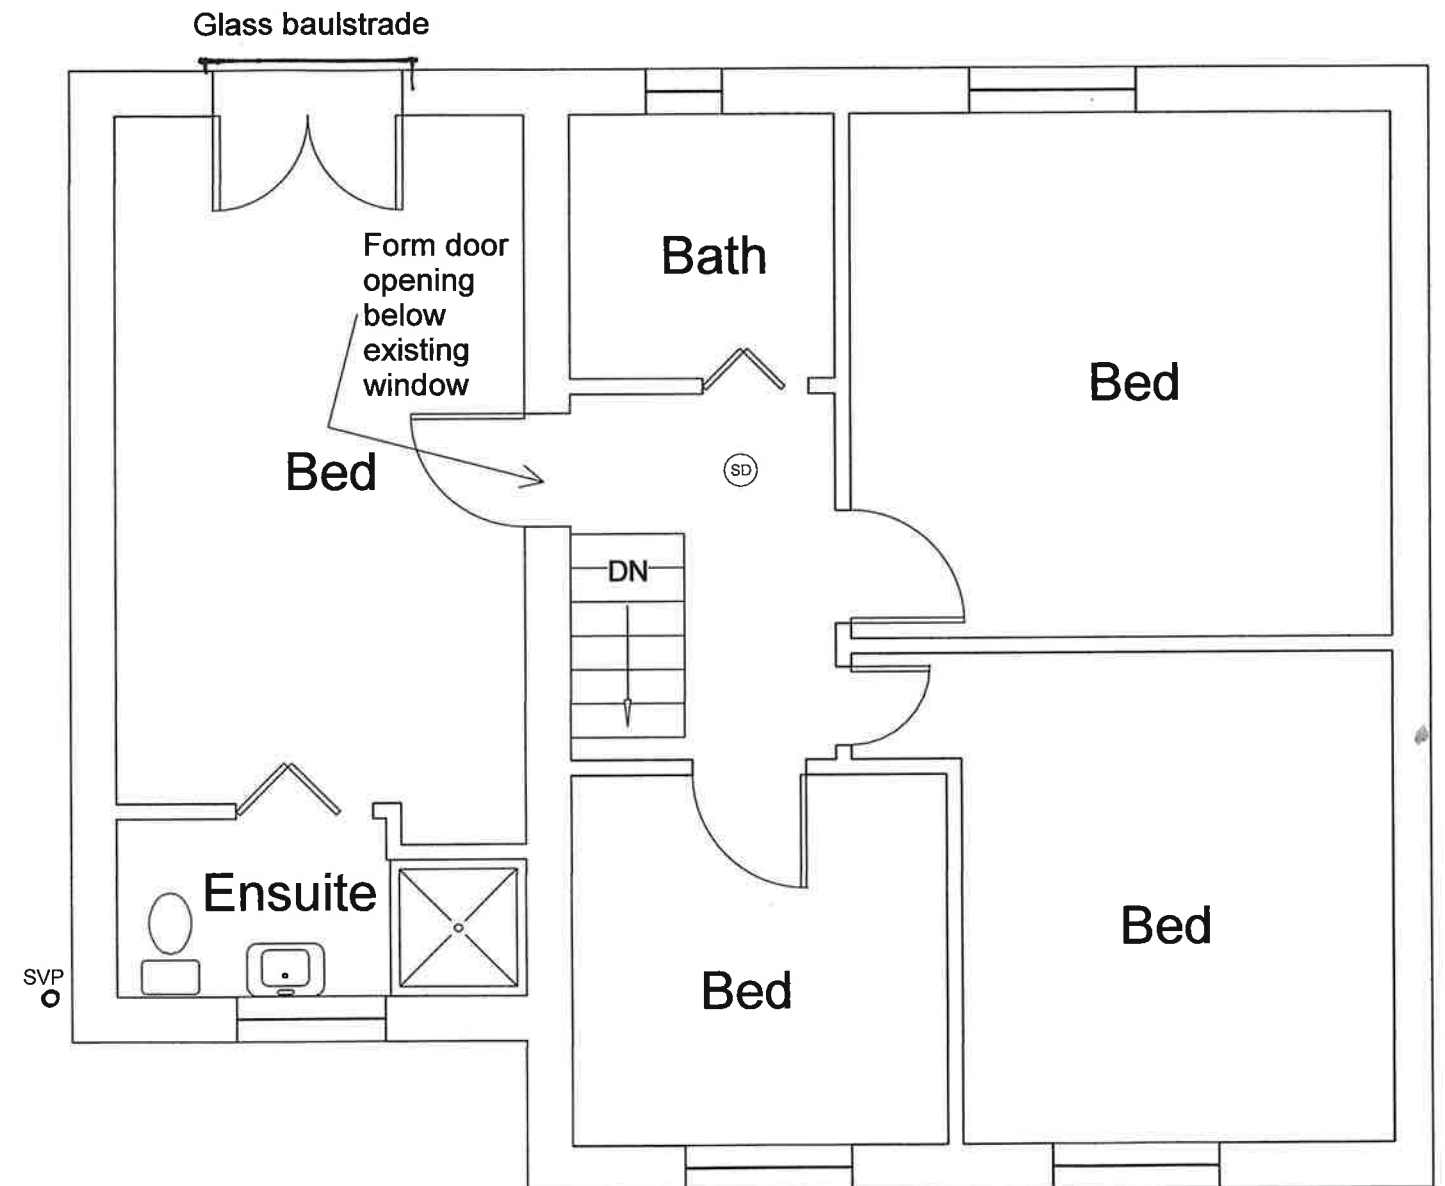

Proposed FF Extension
At
60 Glanymor St
Briton Ferry
Scales as Shown
July 2023
Dwg 02 A