





Existing Location Plan
1 : 2500



Existing Block Plan
1 : 500

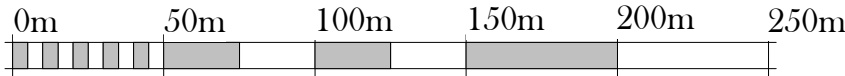

VISUAL SCALE 1:2500 @ A2

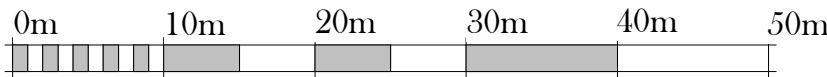

VISUAL SCALE 1:500 @ A2

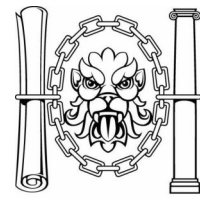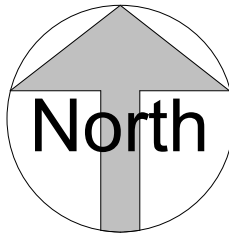

CIAT
REGISTERED PRACTICE

ADDITIONAL NOTES:

These drawings have been prepared for Planning Purposes Only.

Ordinance Survey License: 100048957

 Site Boundary

REVISION	DESCRIPTION	DATE
----------	-------------	------

PURPOSE OF ISSUE

PLANNING PURPOSE



Email: jason.smith@inspired-architecture.co.uk

Tel: 07967020793

Website: www.inspired-architecture.co.uk

F: @InspiArch

T: @InspiArch

PROJECT

Proposed Double Storey Rear Extension and Single Storey Side Extension @ 44 Rowan Tree Avenue, Baglan, Port Talbot, SA12 8EZ.

TITLE

Existing Location & Block Plan

CLIENT

Mrs. Gemma Griffiths

DRAWN BY

JSmith

SCALE (@A2)

As indicated

DATE

15/03/2023

DRAWING NUMBER

PL01

REV