





Proposed Block Plan
1 : 500




Proposed Location Plan
1 : 2500

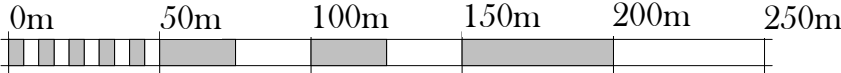

VISUAL SCALE 1:2500 @ A2

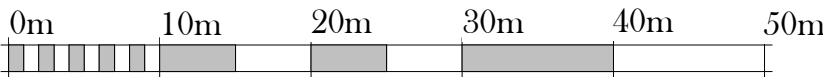

VISUAL SCALE 1:500 @ A2

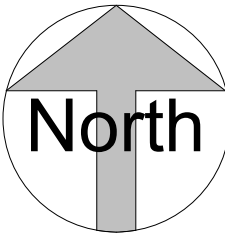

ADDITIONAL NOTES:
These drawings have been prepared for Planning Purposes Only.
Ordinance Survey License: 100048957

Site Boundary

A	OVERALL DESIGN AMENDED TO SUIT COMMENTS FROM THE PLANNING OFFICER	29.07.2023
REVISION	DESCRIPTION	DATE

PURPOSE OF ISSUE
PLANNING PURPOSE

INSPIRED ARCHITECTURE
Email: jason.smith@inspired-architecture.co.uk *Tel:* 07967020793
Website: www.inspired-architecture.co.uk **F:** @InspiArch **T:** @InspiArch

PROJECT
Proposed Double Storey Rear and Side Extension @ 44 Rowan Tree Avenue, Baglan, Port Talbot, SA12 8EZ.

TITLE
Proposed Location & Block Plan

CLIENT
Mrs. Gemma Griffiths

DRAWN BY JSmith	SCALE (@A2) As indicated	DATE 15/03/2023
DRAWING NUMBER PL06		REV A