
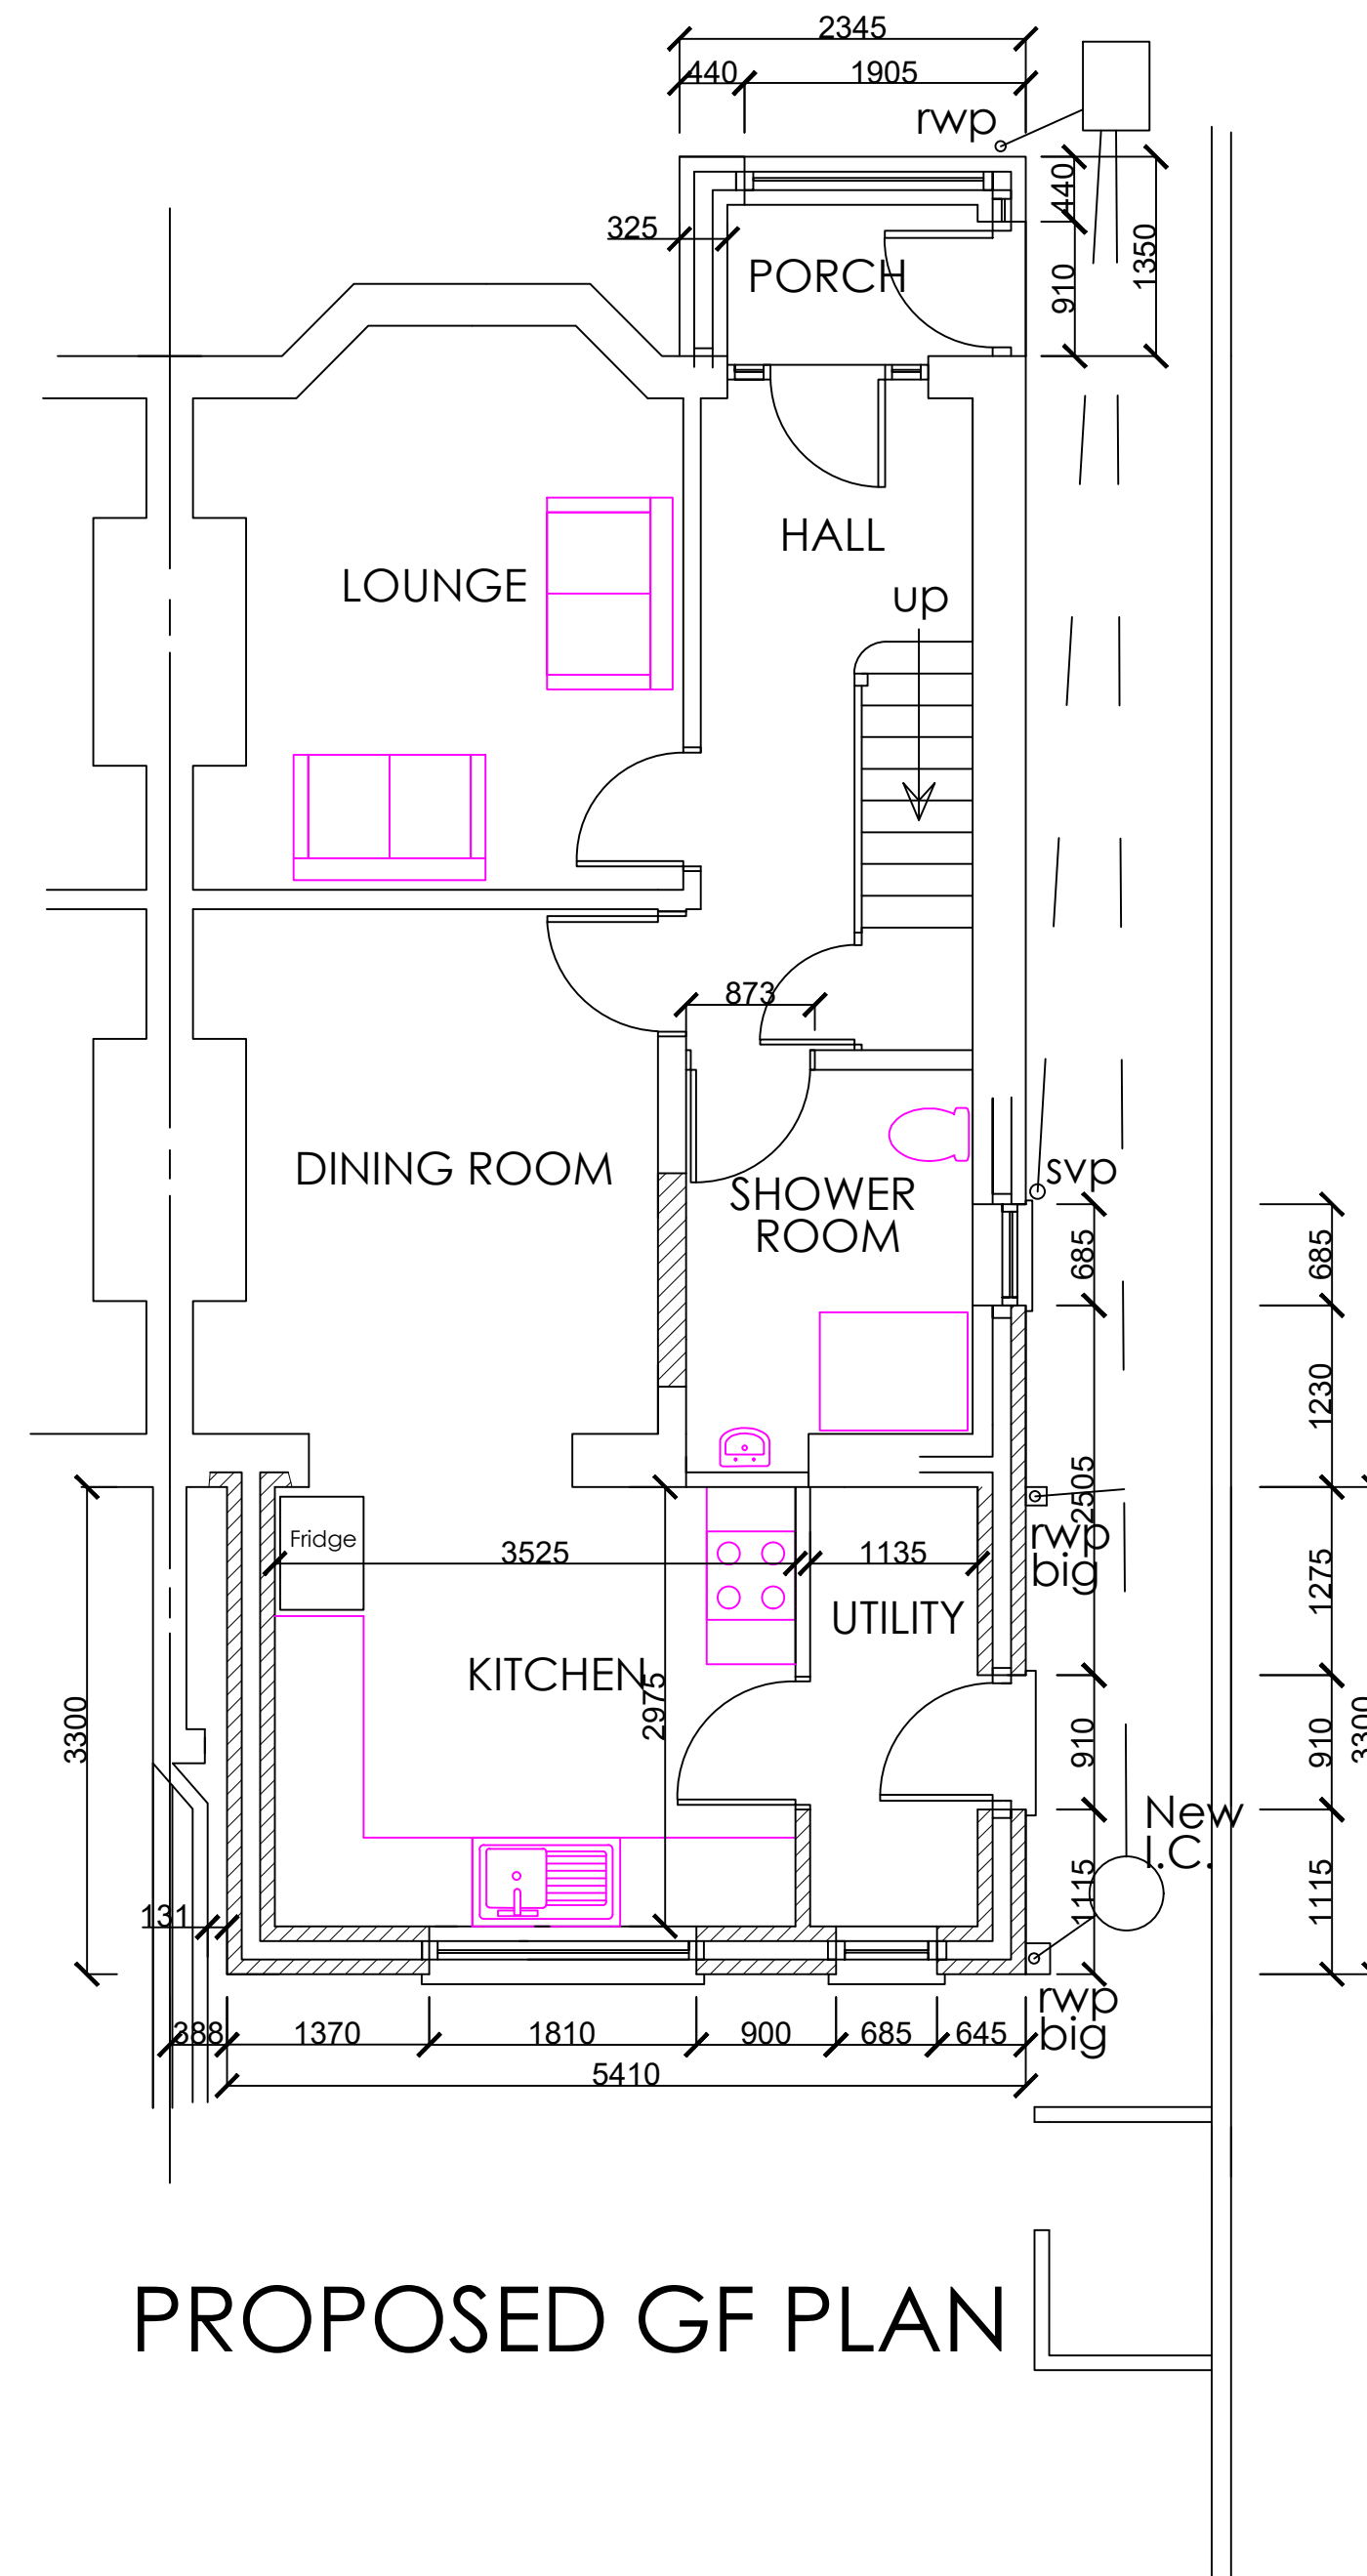


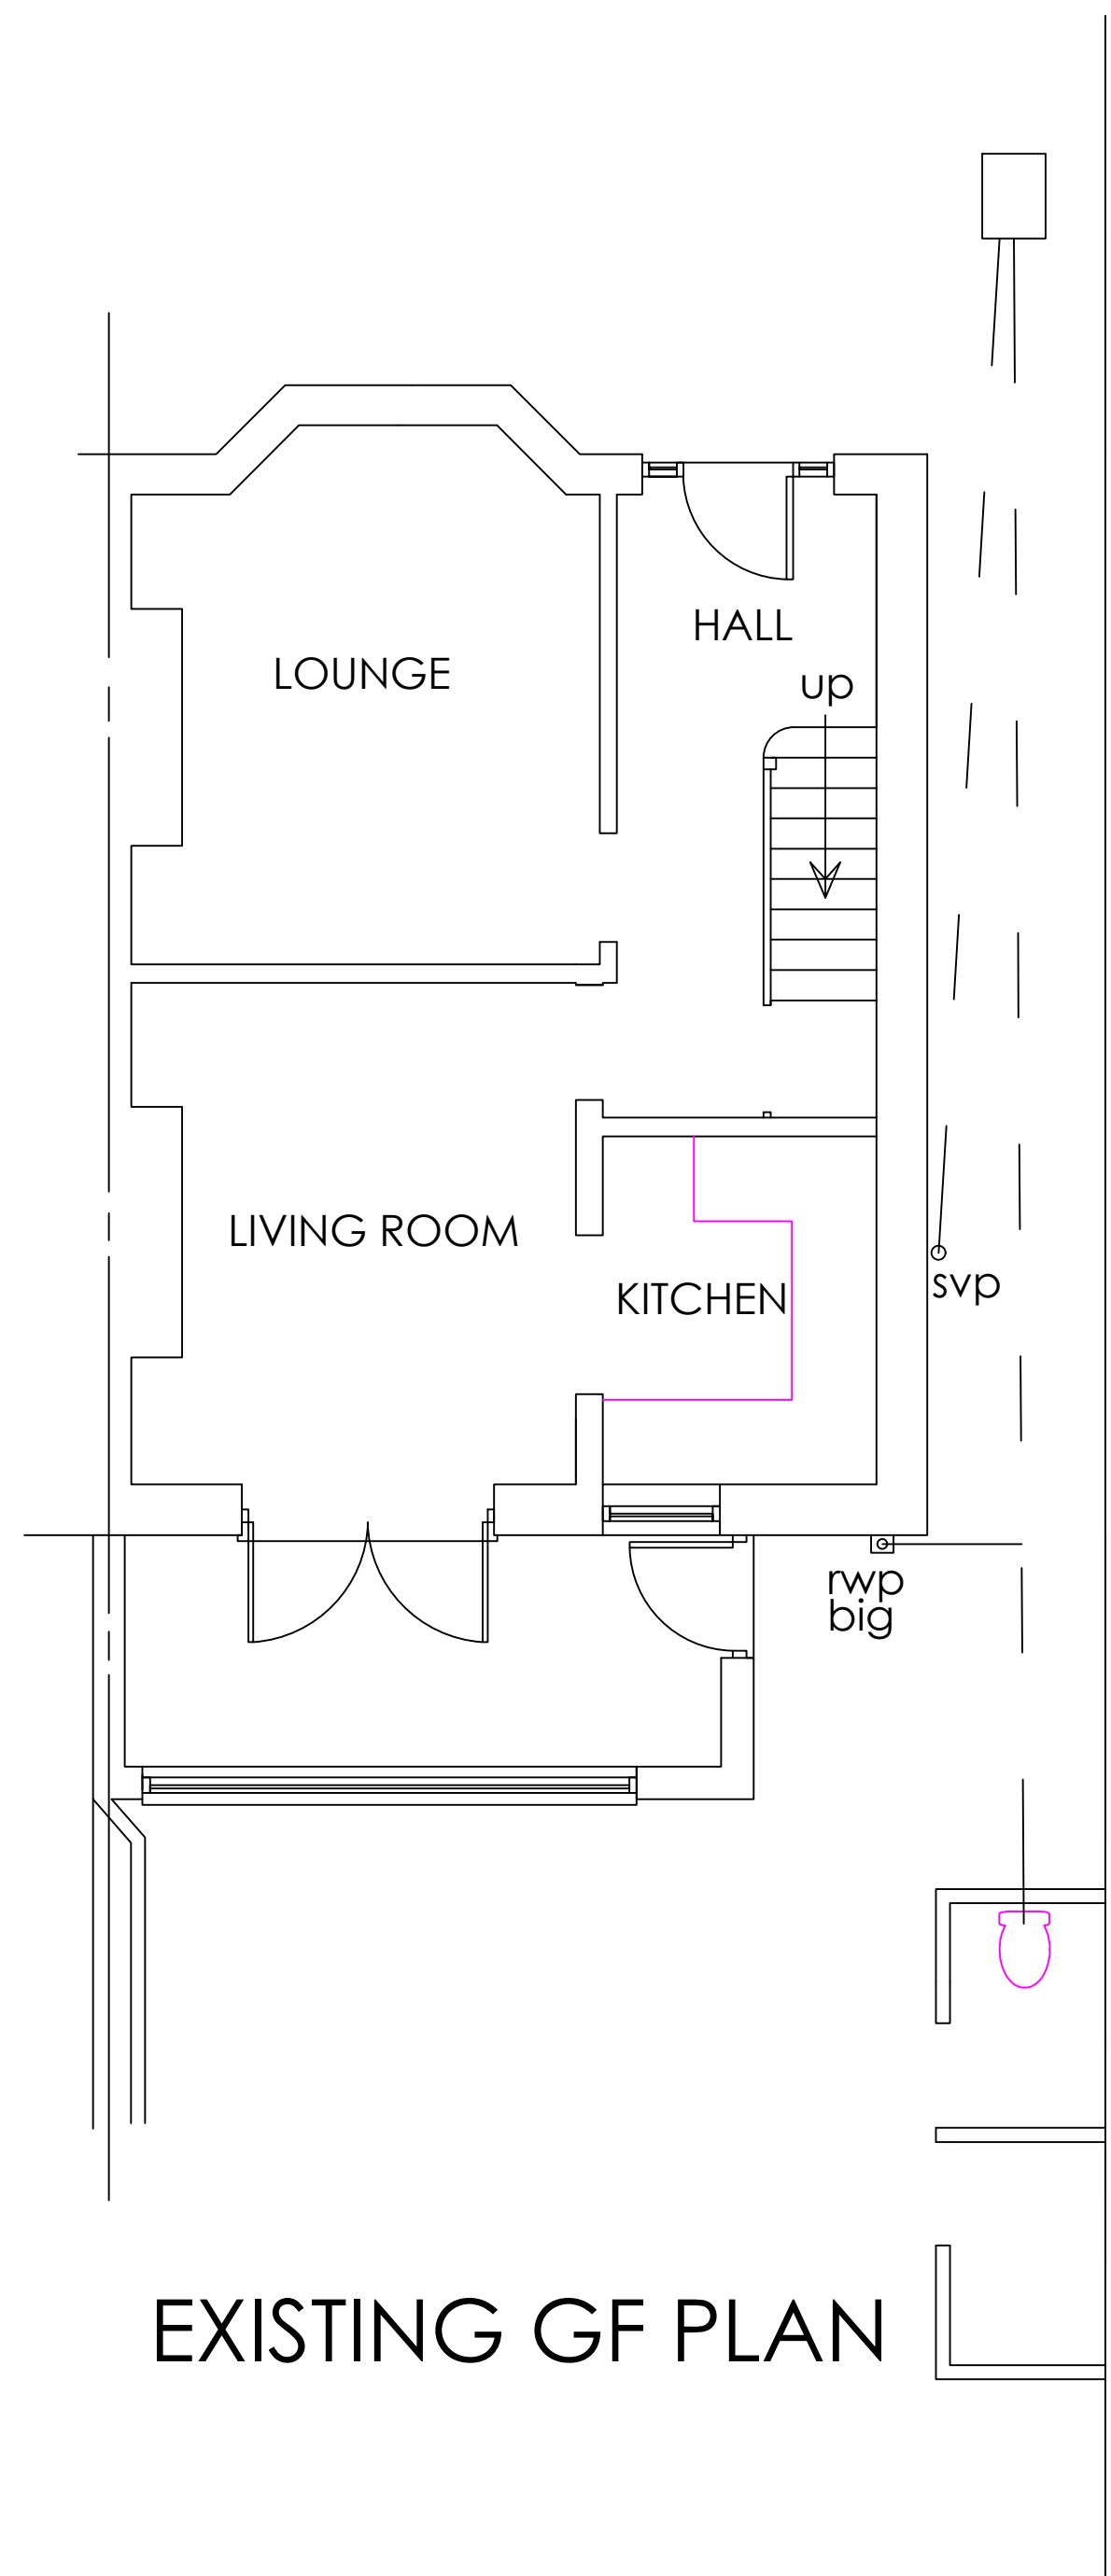

General Notes		
No.	Revision/Issue	Date
Firm Name and Address		
Project Name and Address		
EXISTING & PROPOSED GF PLANS 5 ST ALBANS TCE TAICACH PORT TALBOT		
Project	LYNNE	Sheet
Date	24-07-23	B-01
Scale	1:50	