



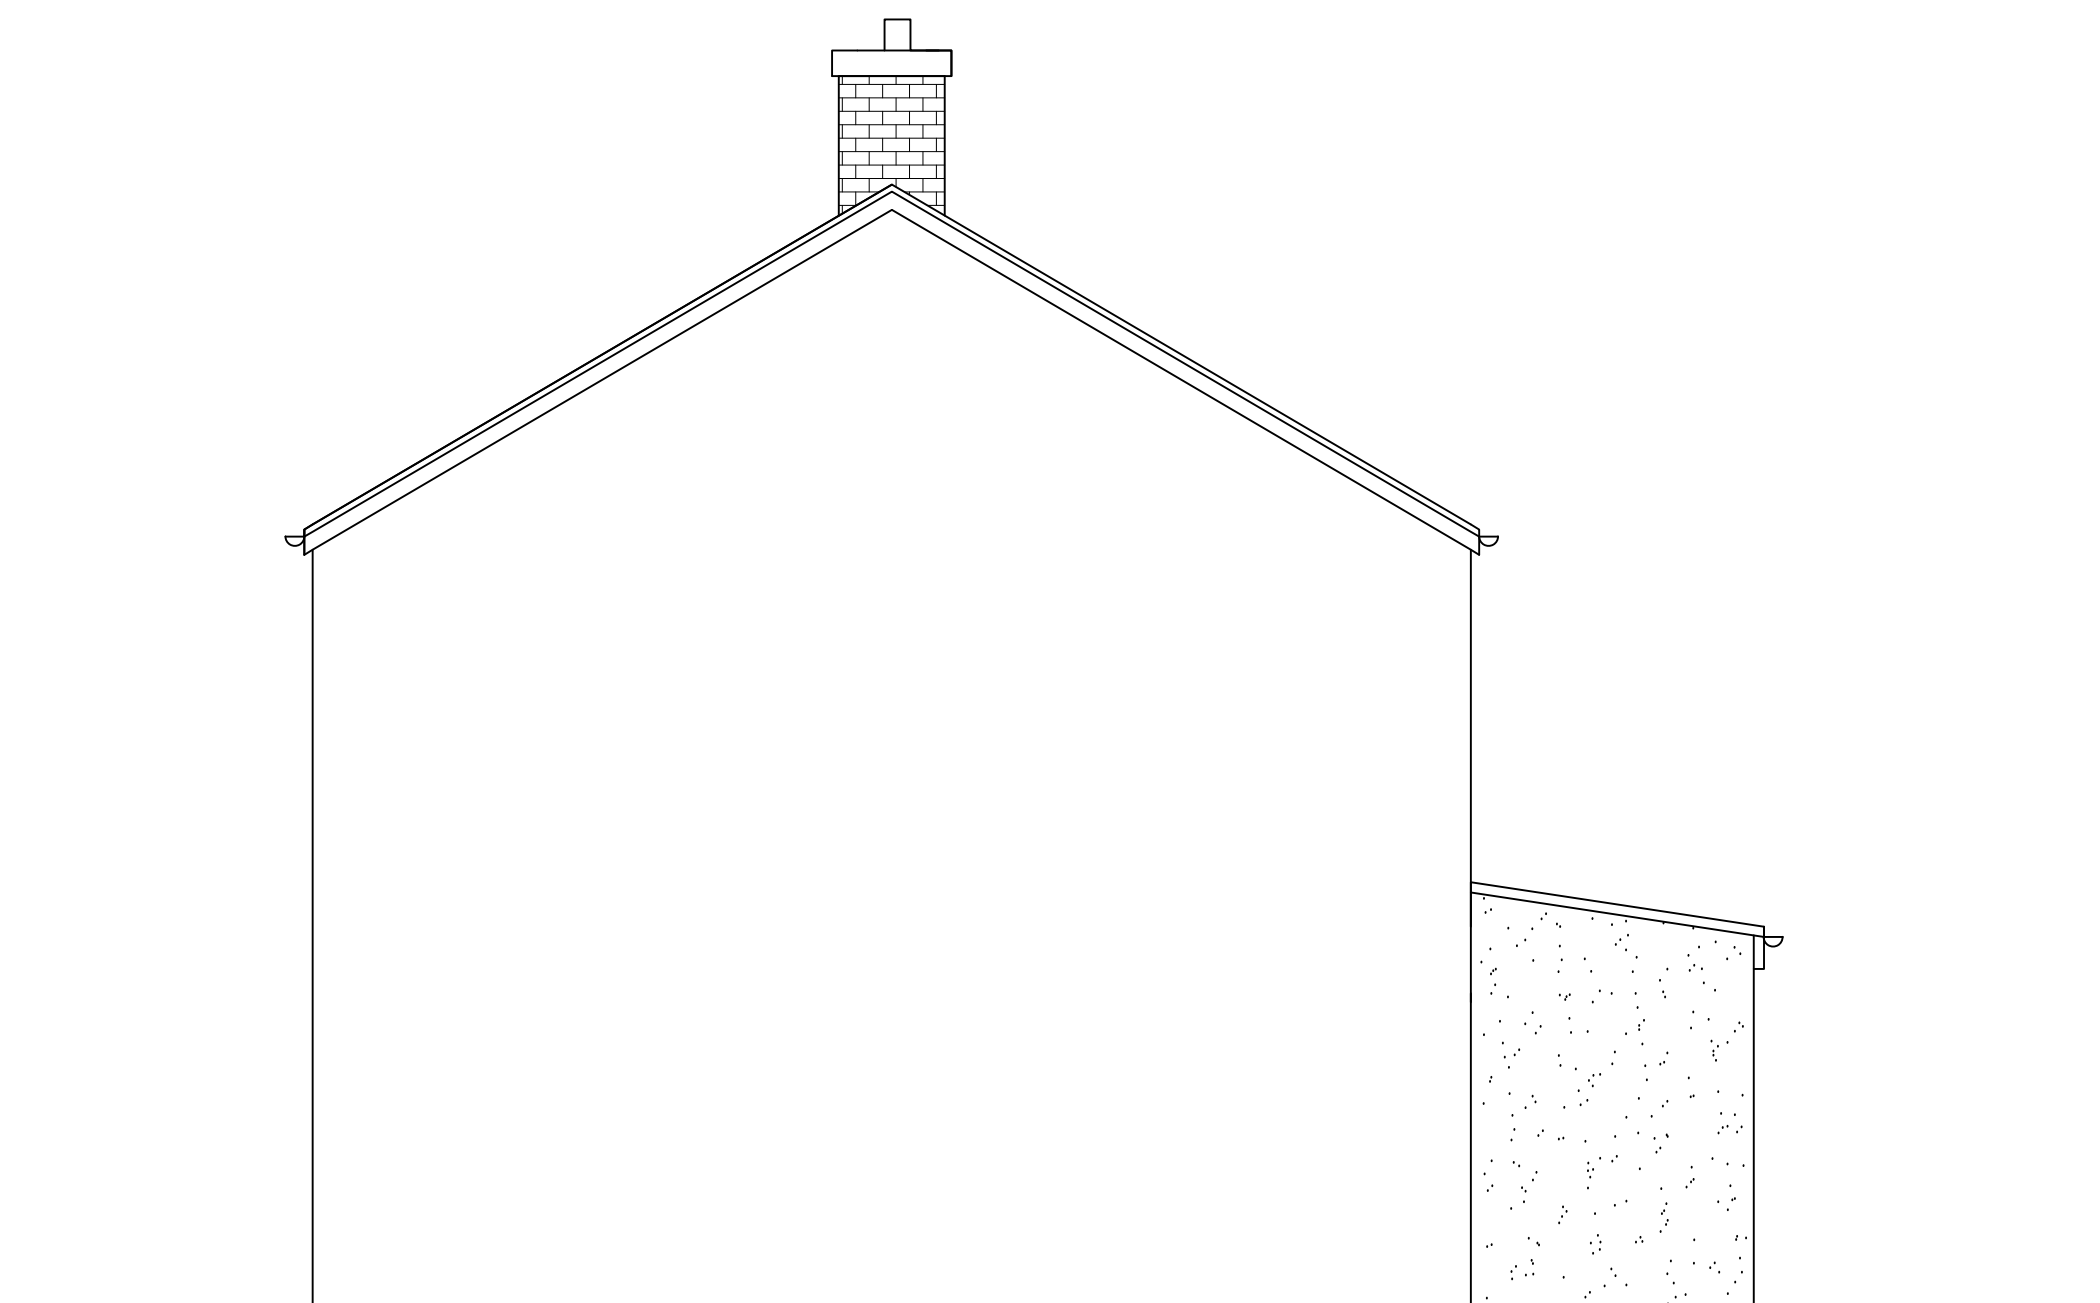

EXISTING END ELEVATION

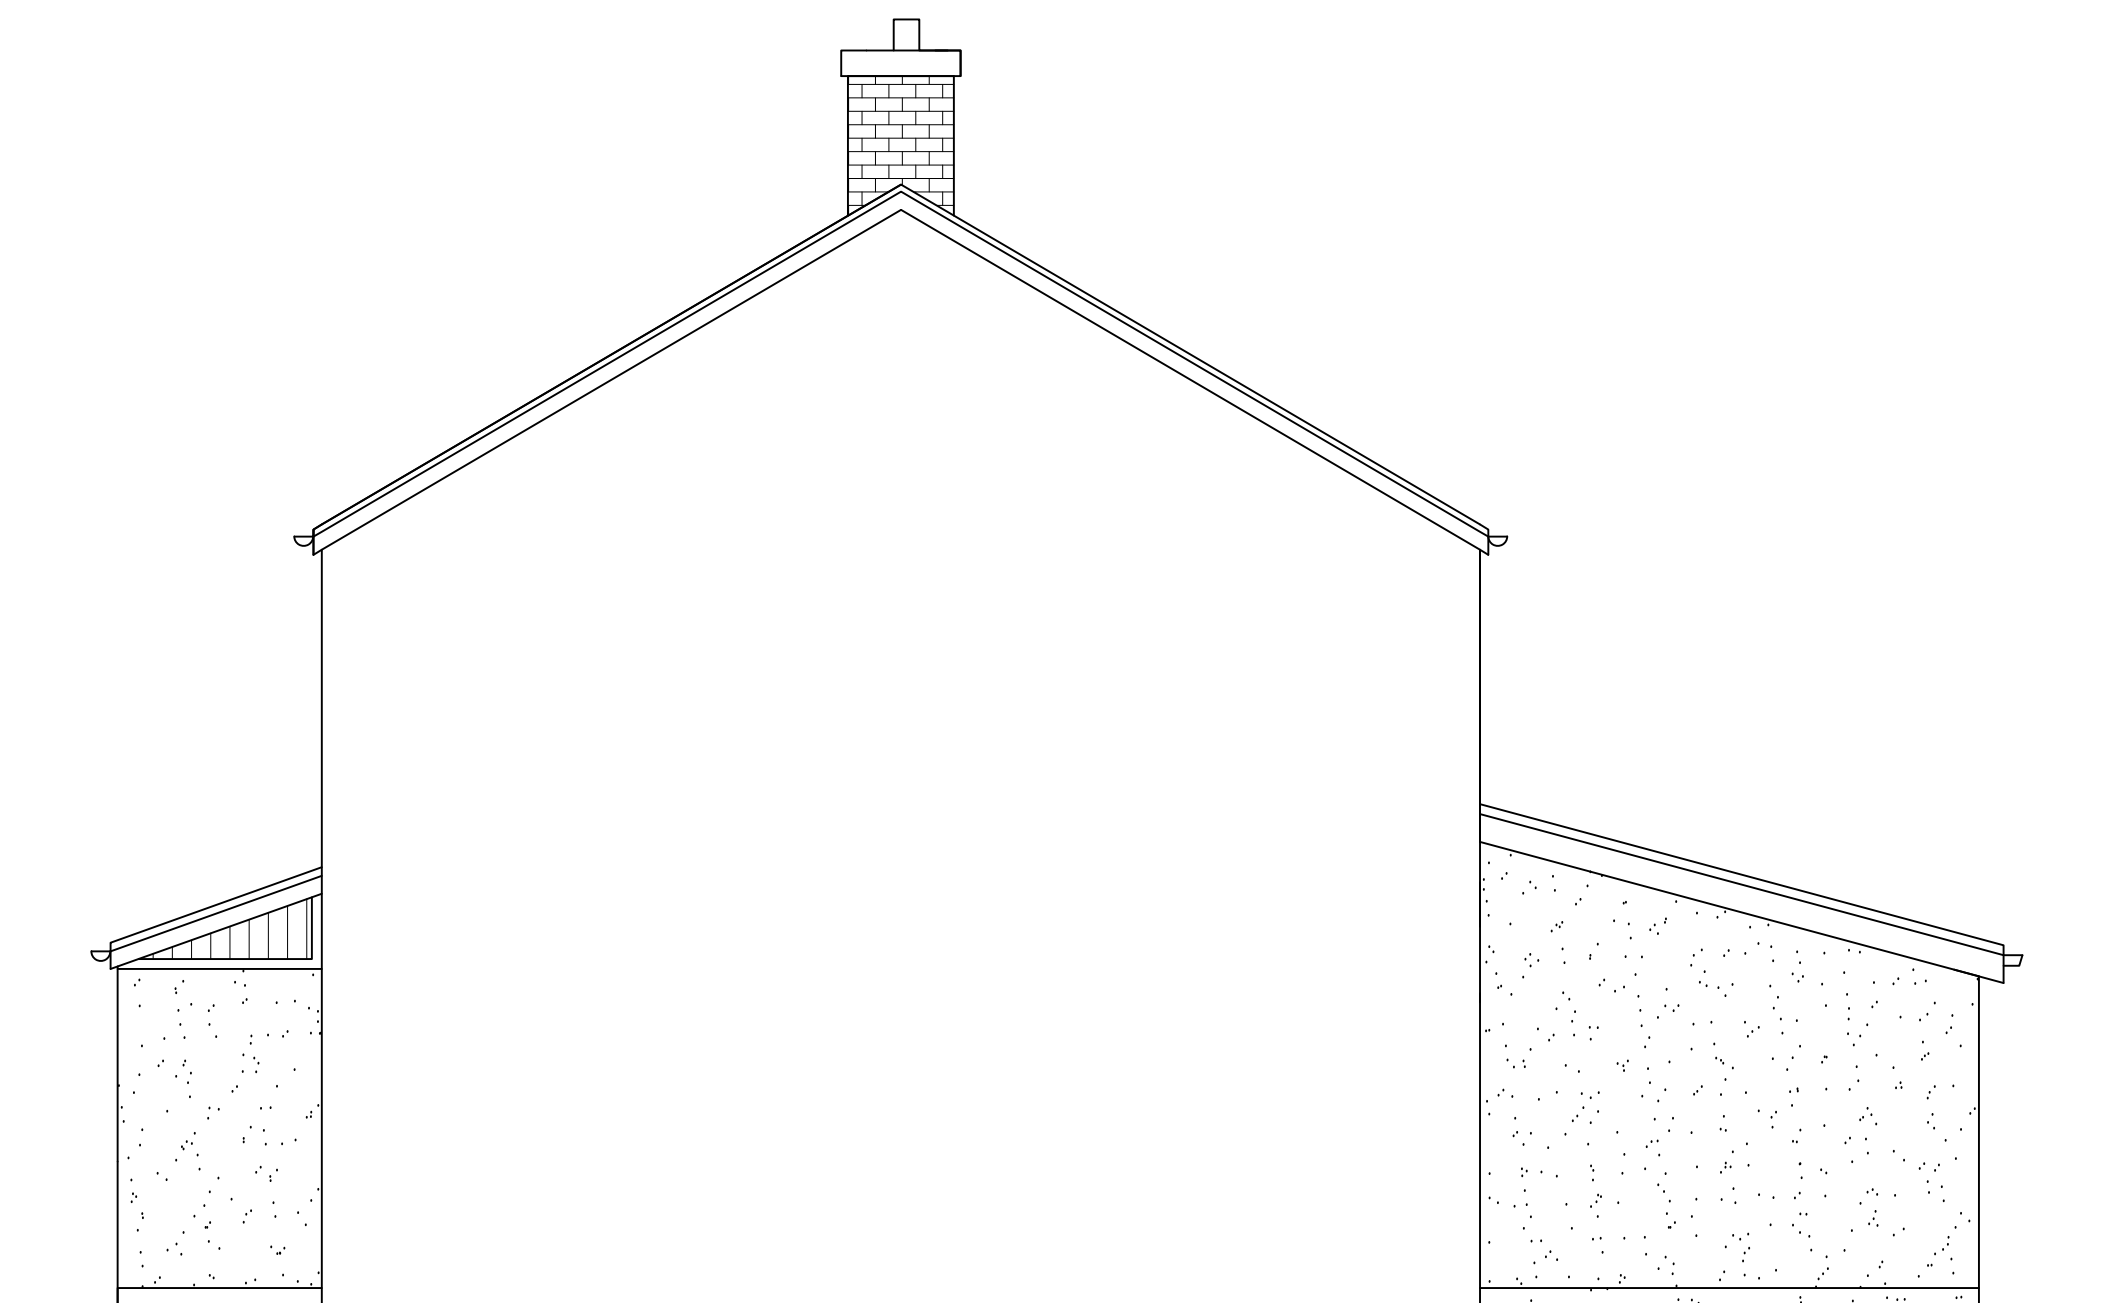

PROPOSED END ELEVATION



EXISTING SIDE ELEVATION



PROPOSED SIDE ELEVATION

General Notes

No.	Revision/Issue	Date

Firm Name and Address

Project Name and Address
EXISTING & PROPOSED
SIDE & END ELEVATIONS
5 ST ALBANS TCE
TAICACH PORT TALBOT

Project	LYNNE	Sheet
Date	24-07-23	B-03
Scale	1:50	