
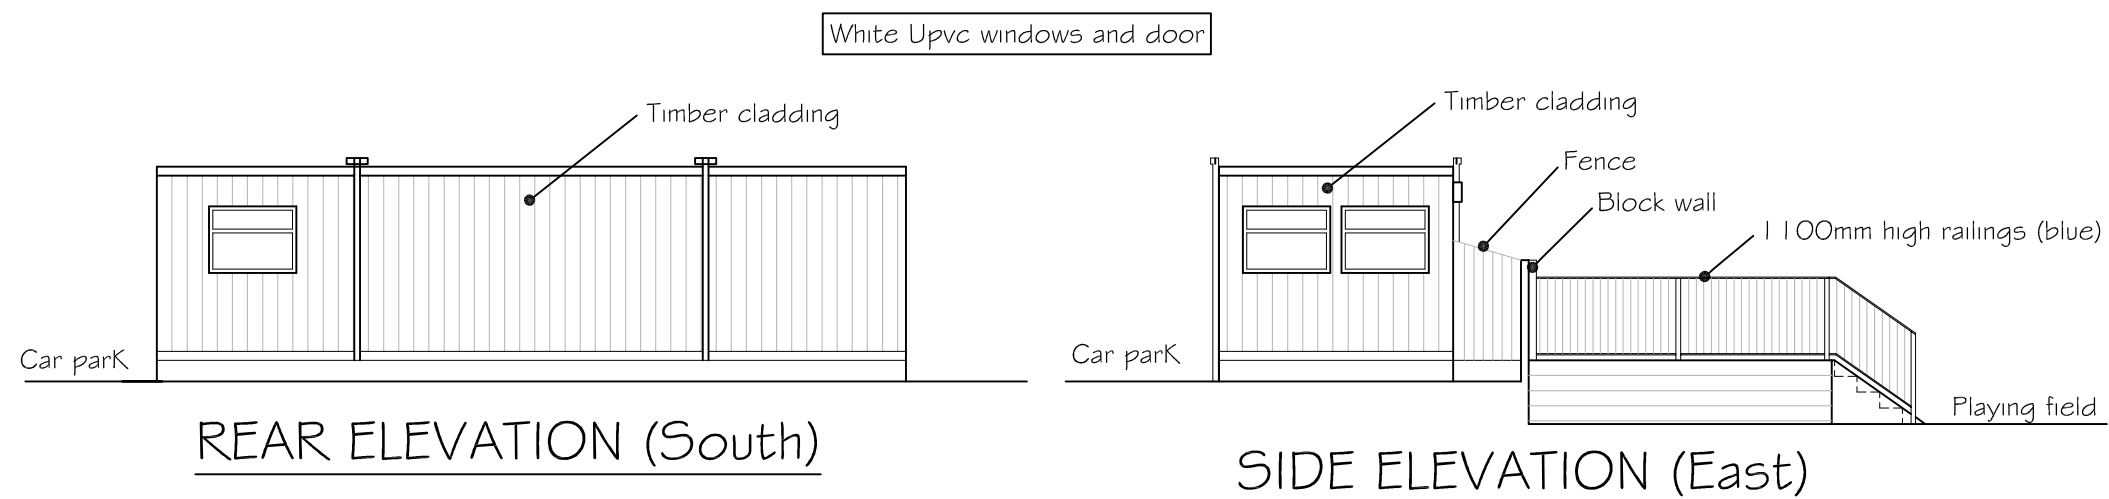


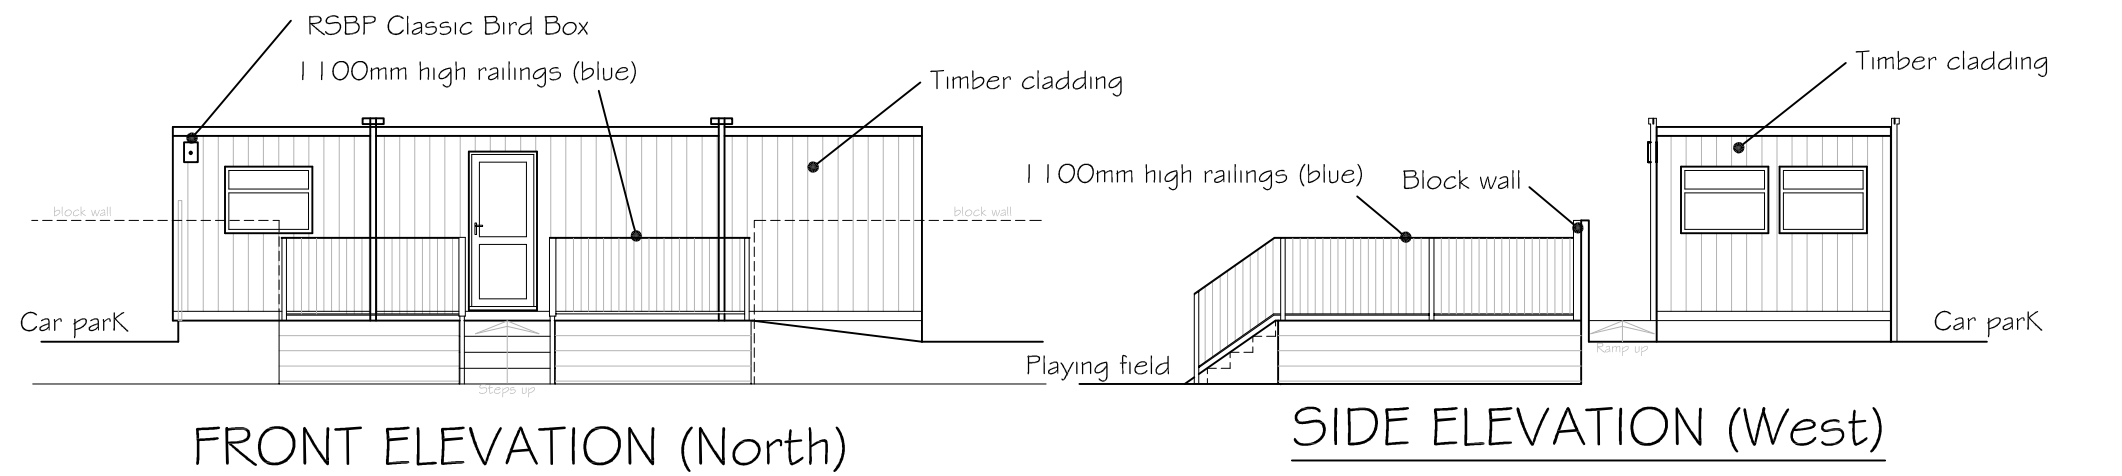

ELEVATIONS

1 : 100