


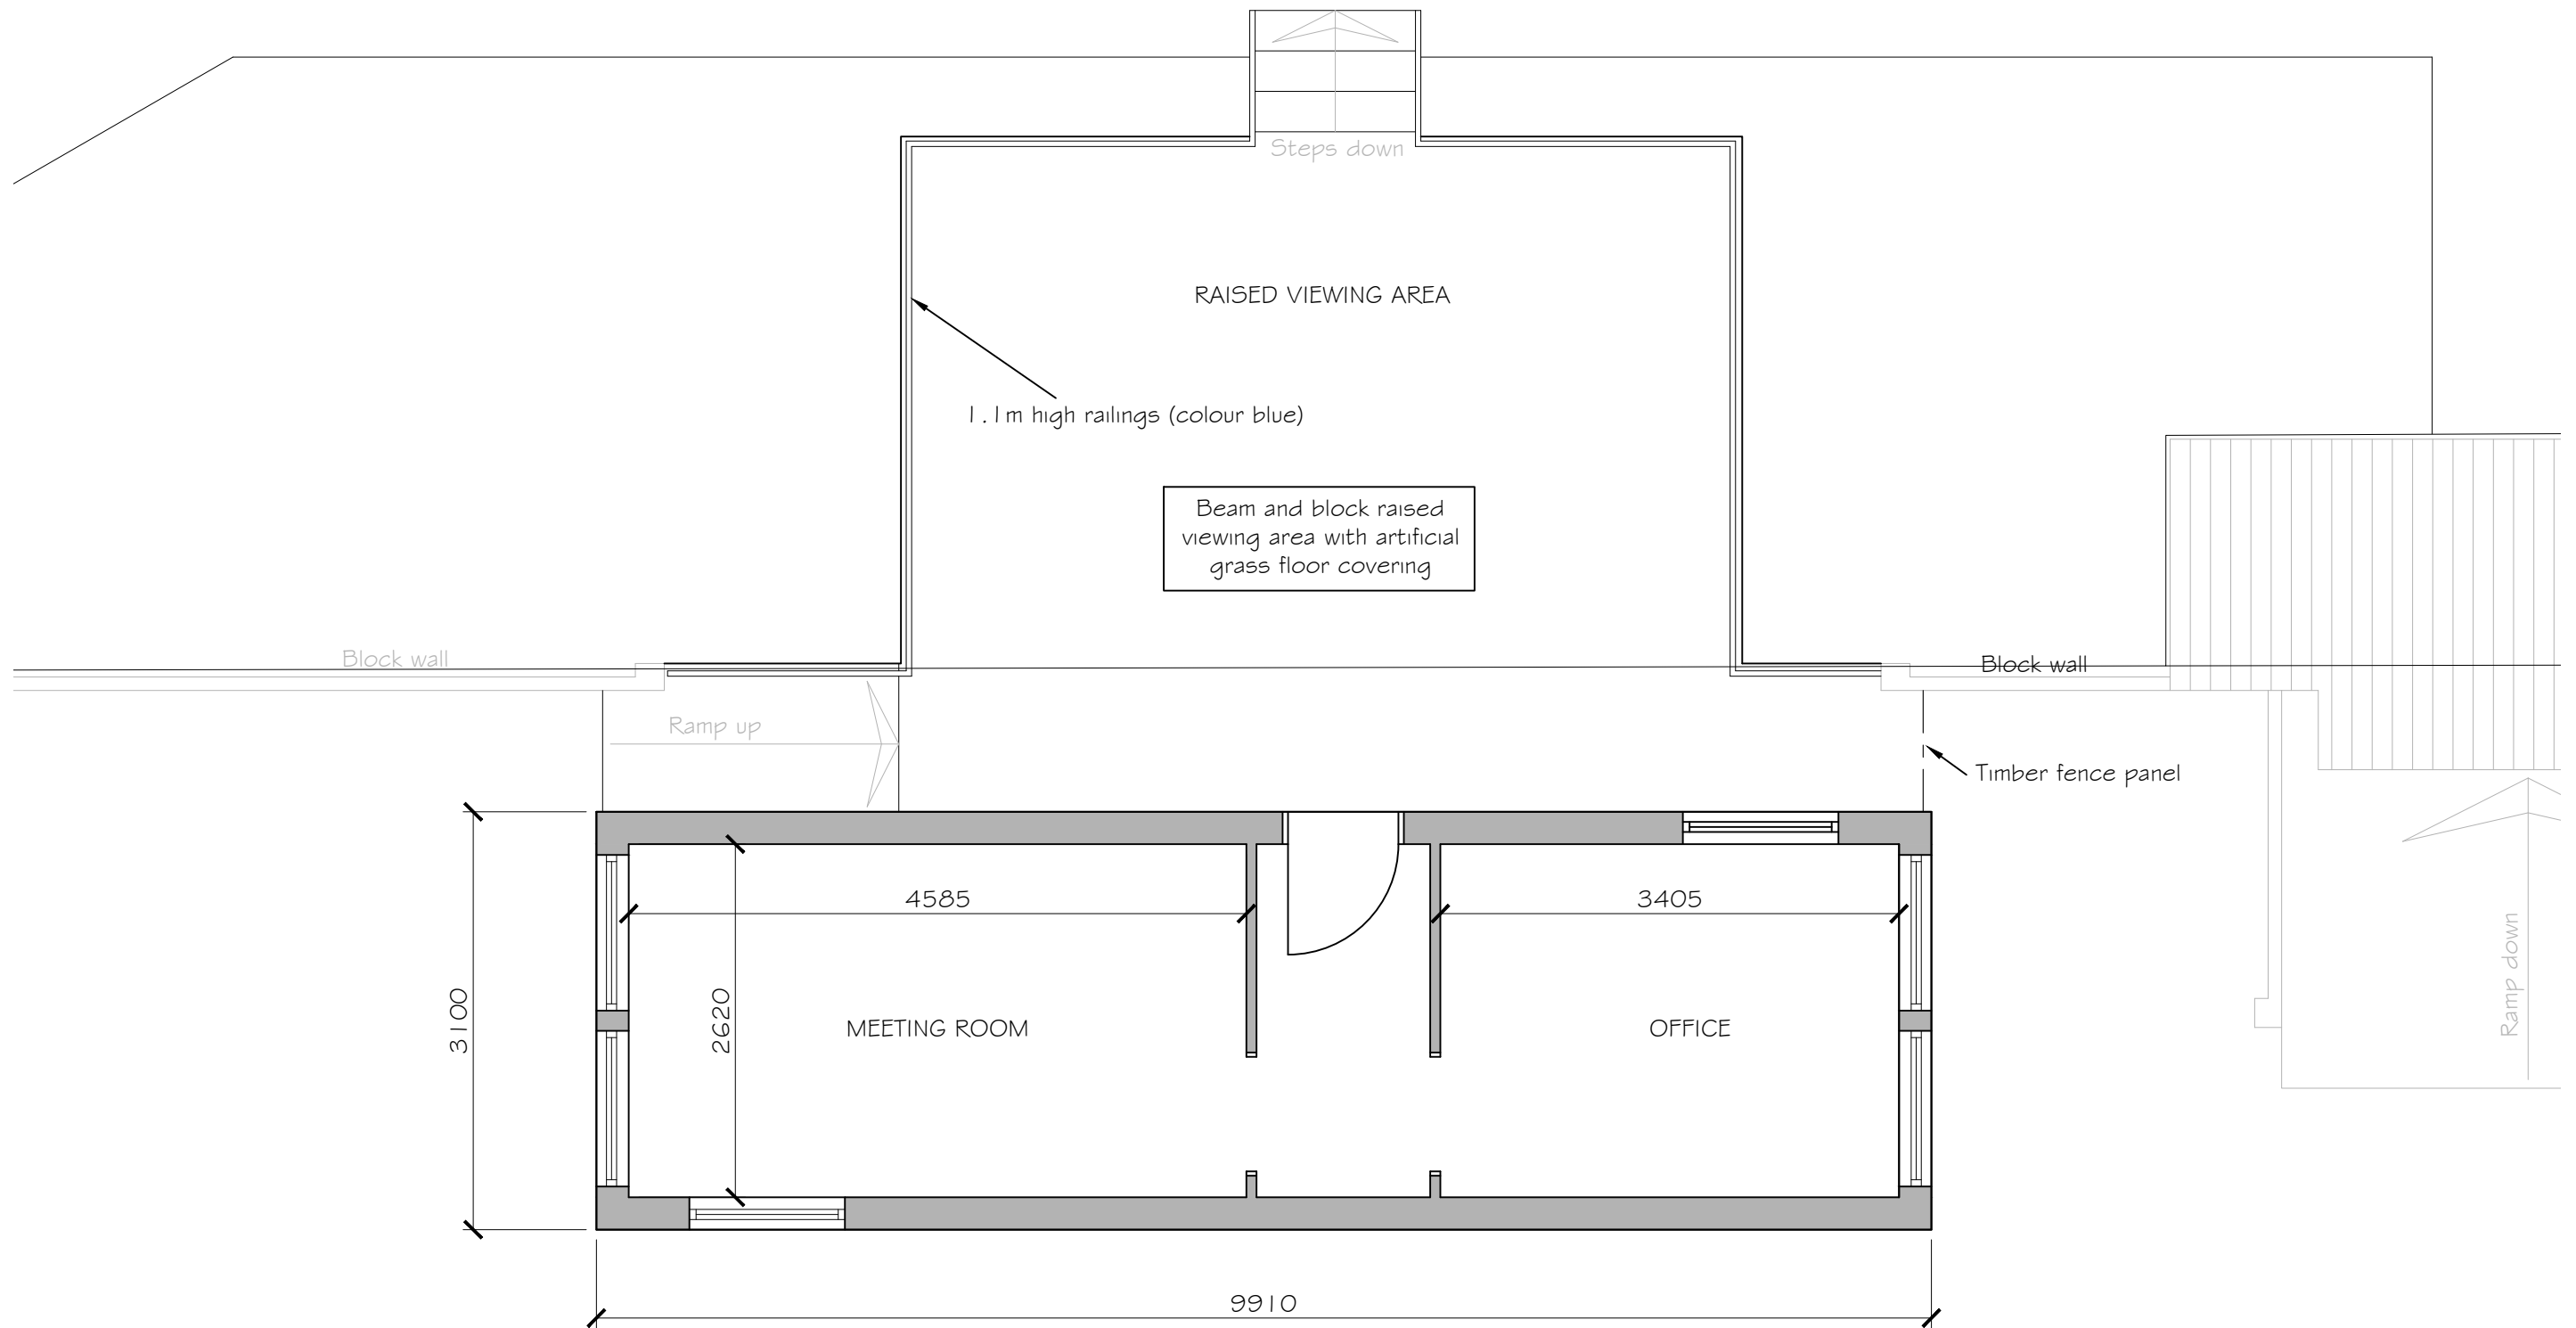

LAYOUT PLAN

1 : 50

Project:

Goytre United FC
Goytre, Port Talbot SA13 2YP

Title:

Retrospective Planning Permission for
Proposed Demountable with raised
viewing area

Project number

Project Number

Date

Issue Date

Drawn by

JM

Checked by

Checker

Scale

As indicated

A3 - A103