


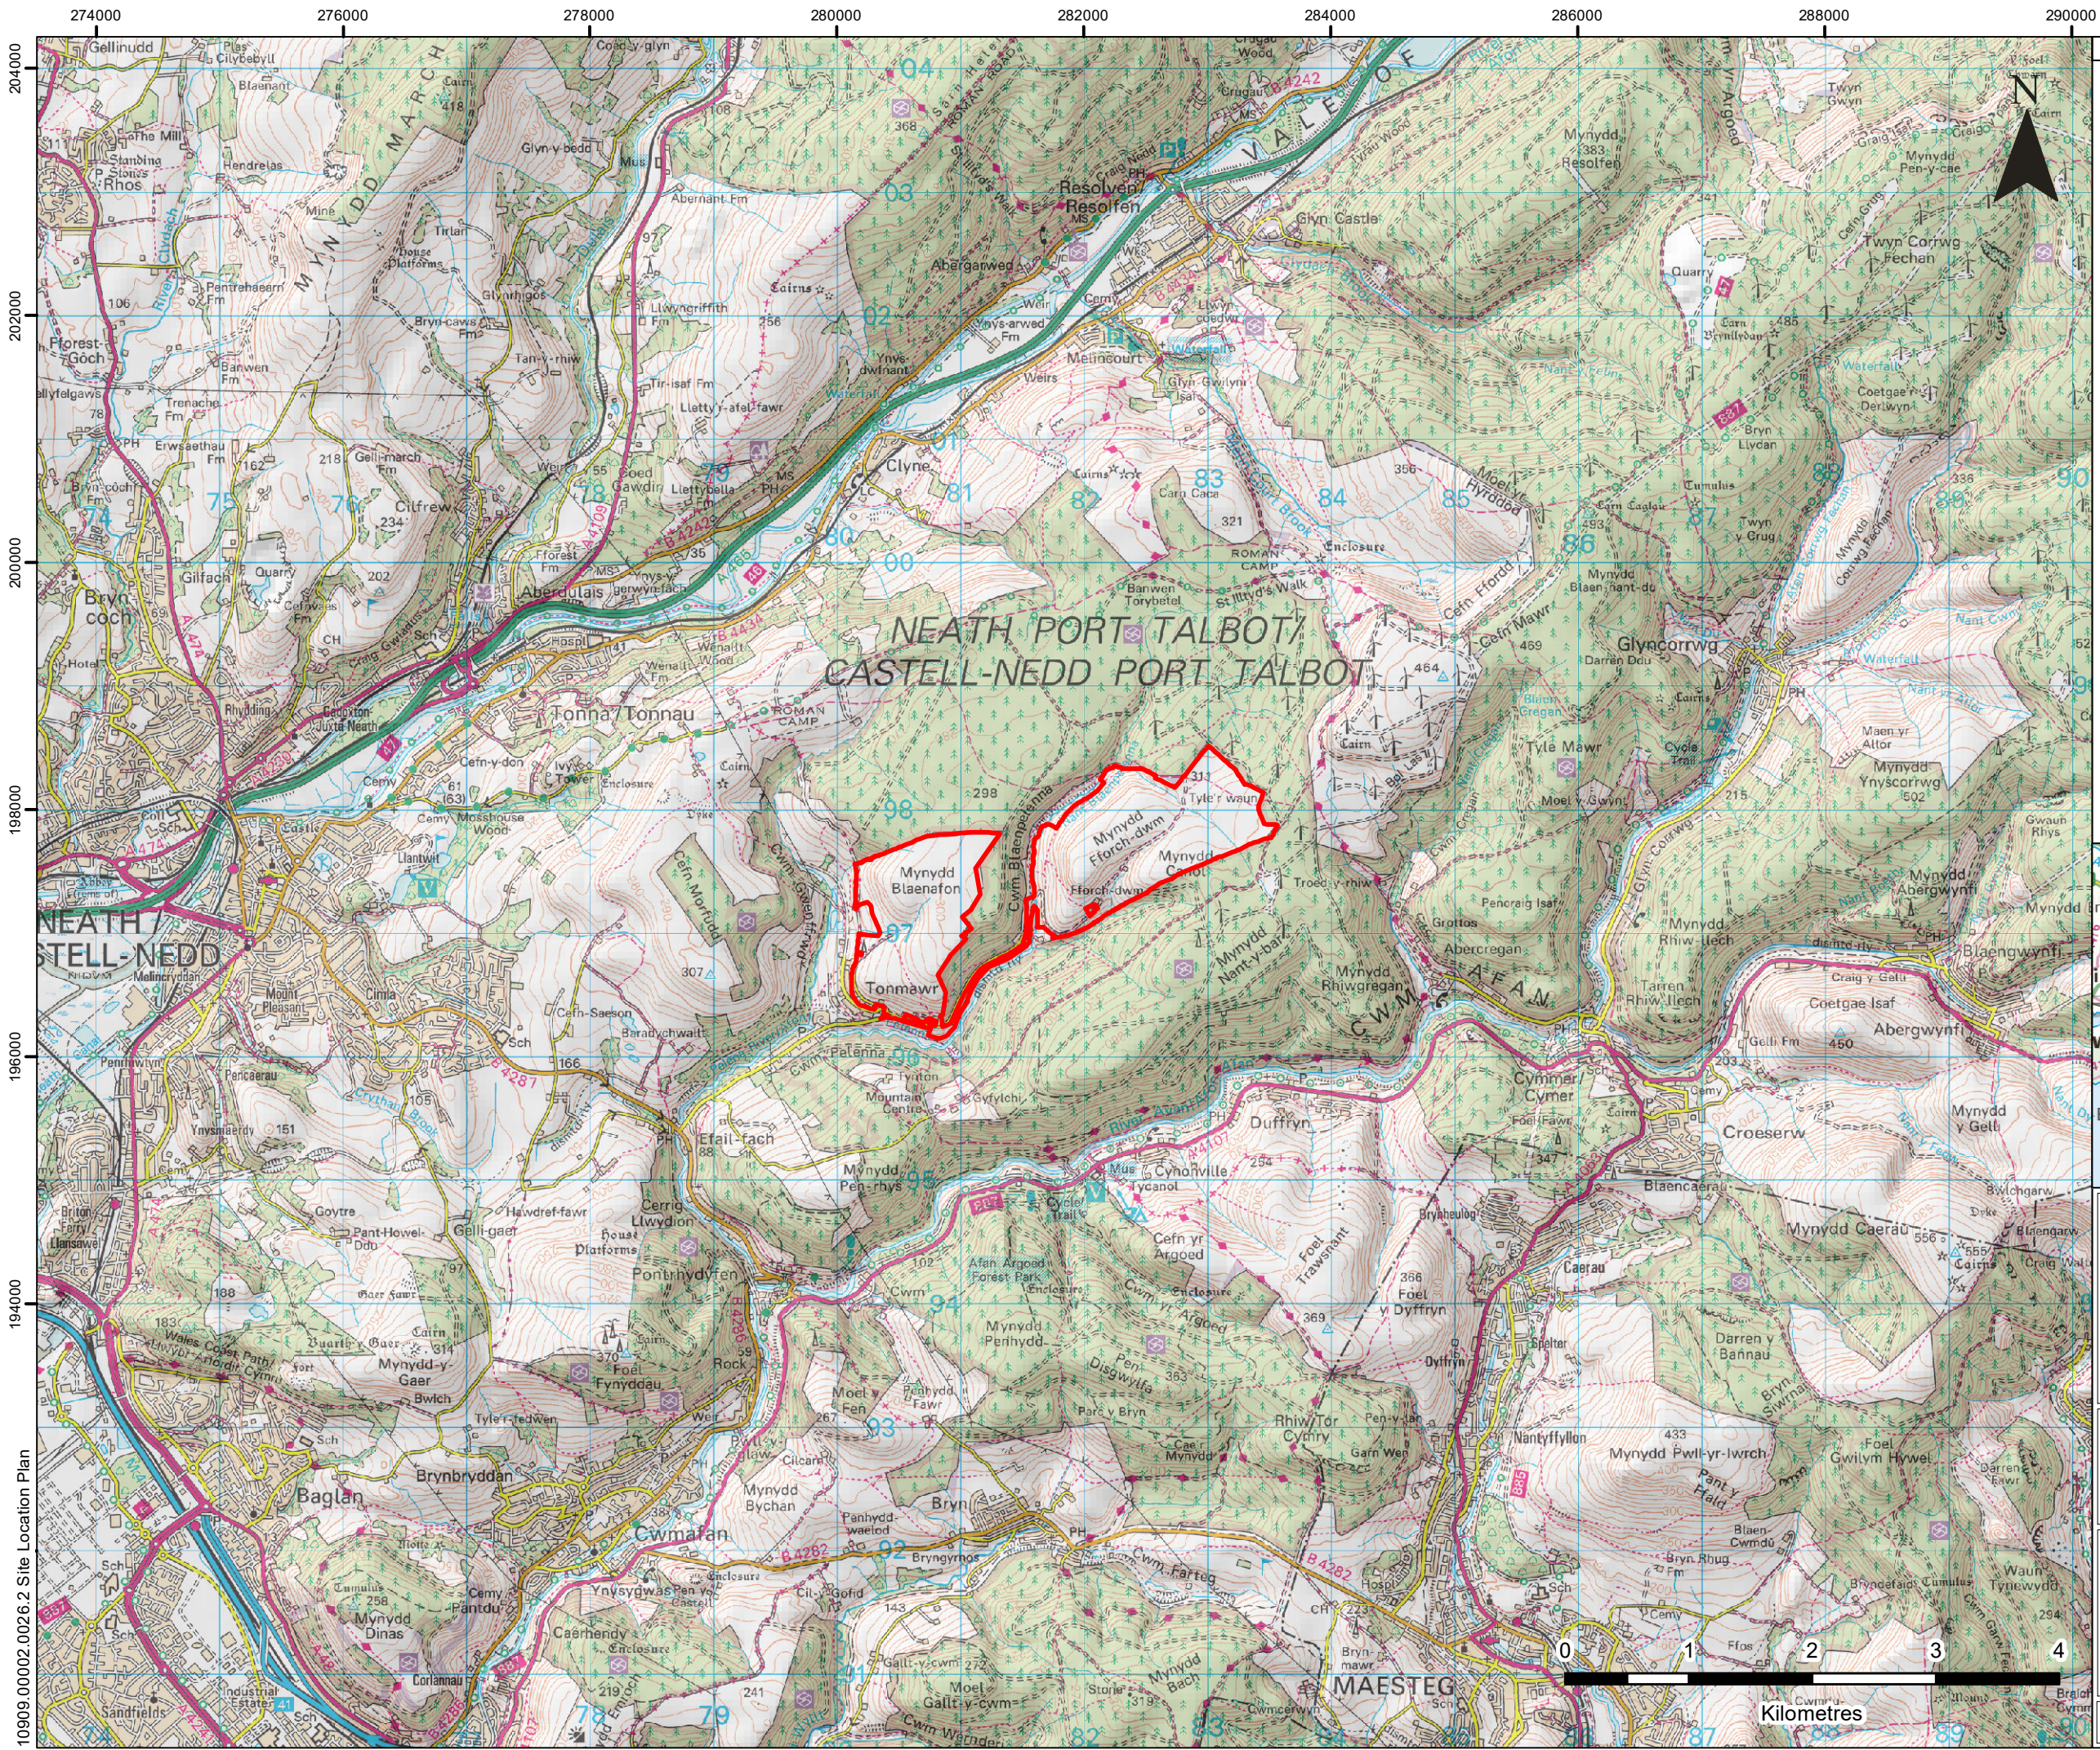

LEGEND

Site Boundary

4/5 LOCHSIDE VIEW
EDINBURGH PARK
EDINBURGH
EH12 9DH

T: +44 (0)131 335 6830
www.slrconsulting.com

SLR

MYNYDD FFORCH DWM

FOR PLANNING

SITE LOCATION

ES FIGURE 1.1

Scale 1:50,000 @ A3

Date MAY 2023

0 1 2 3 4

Kilometres