


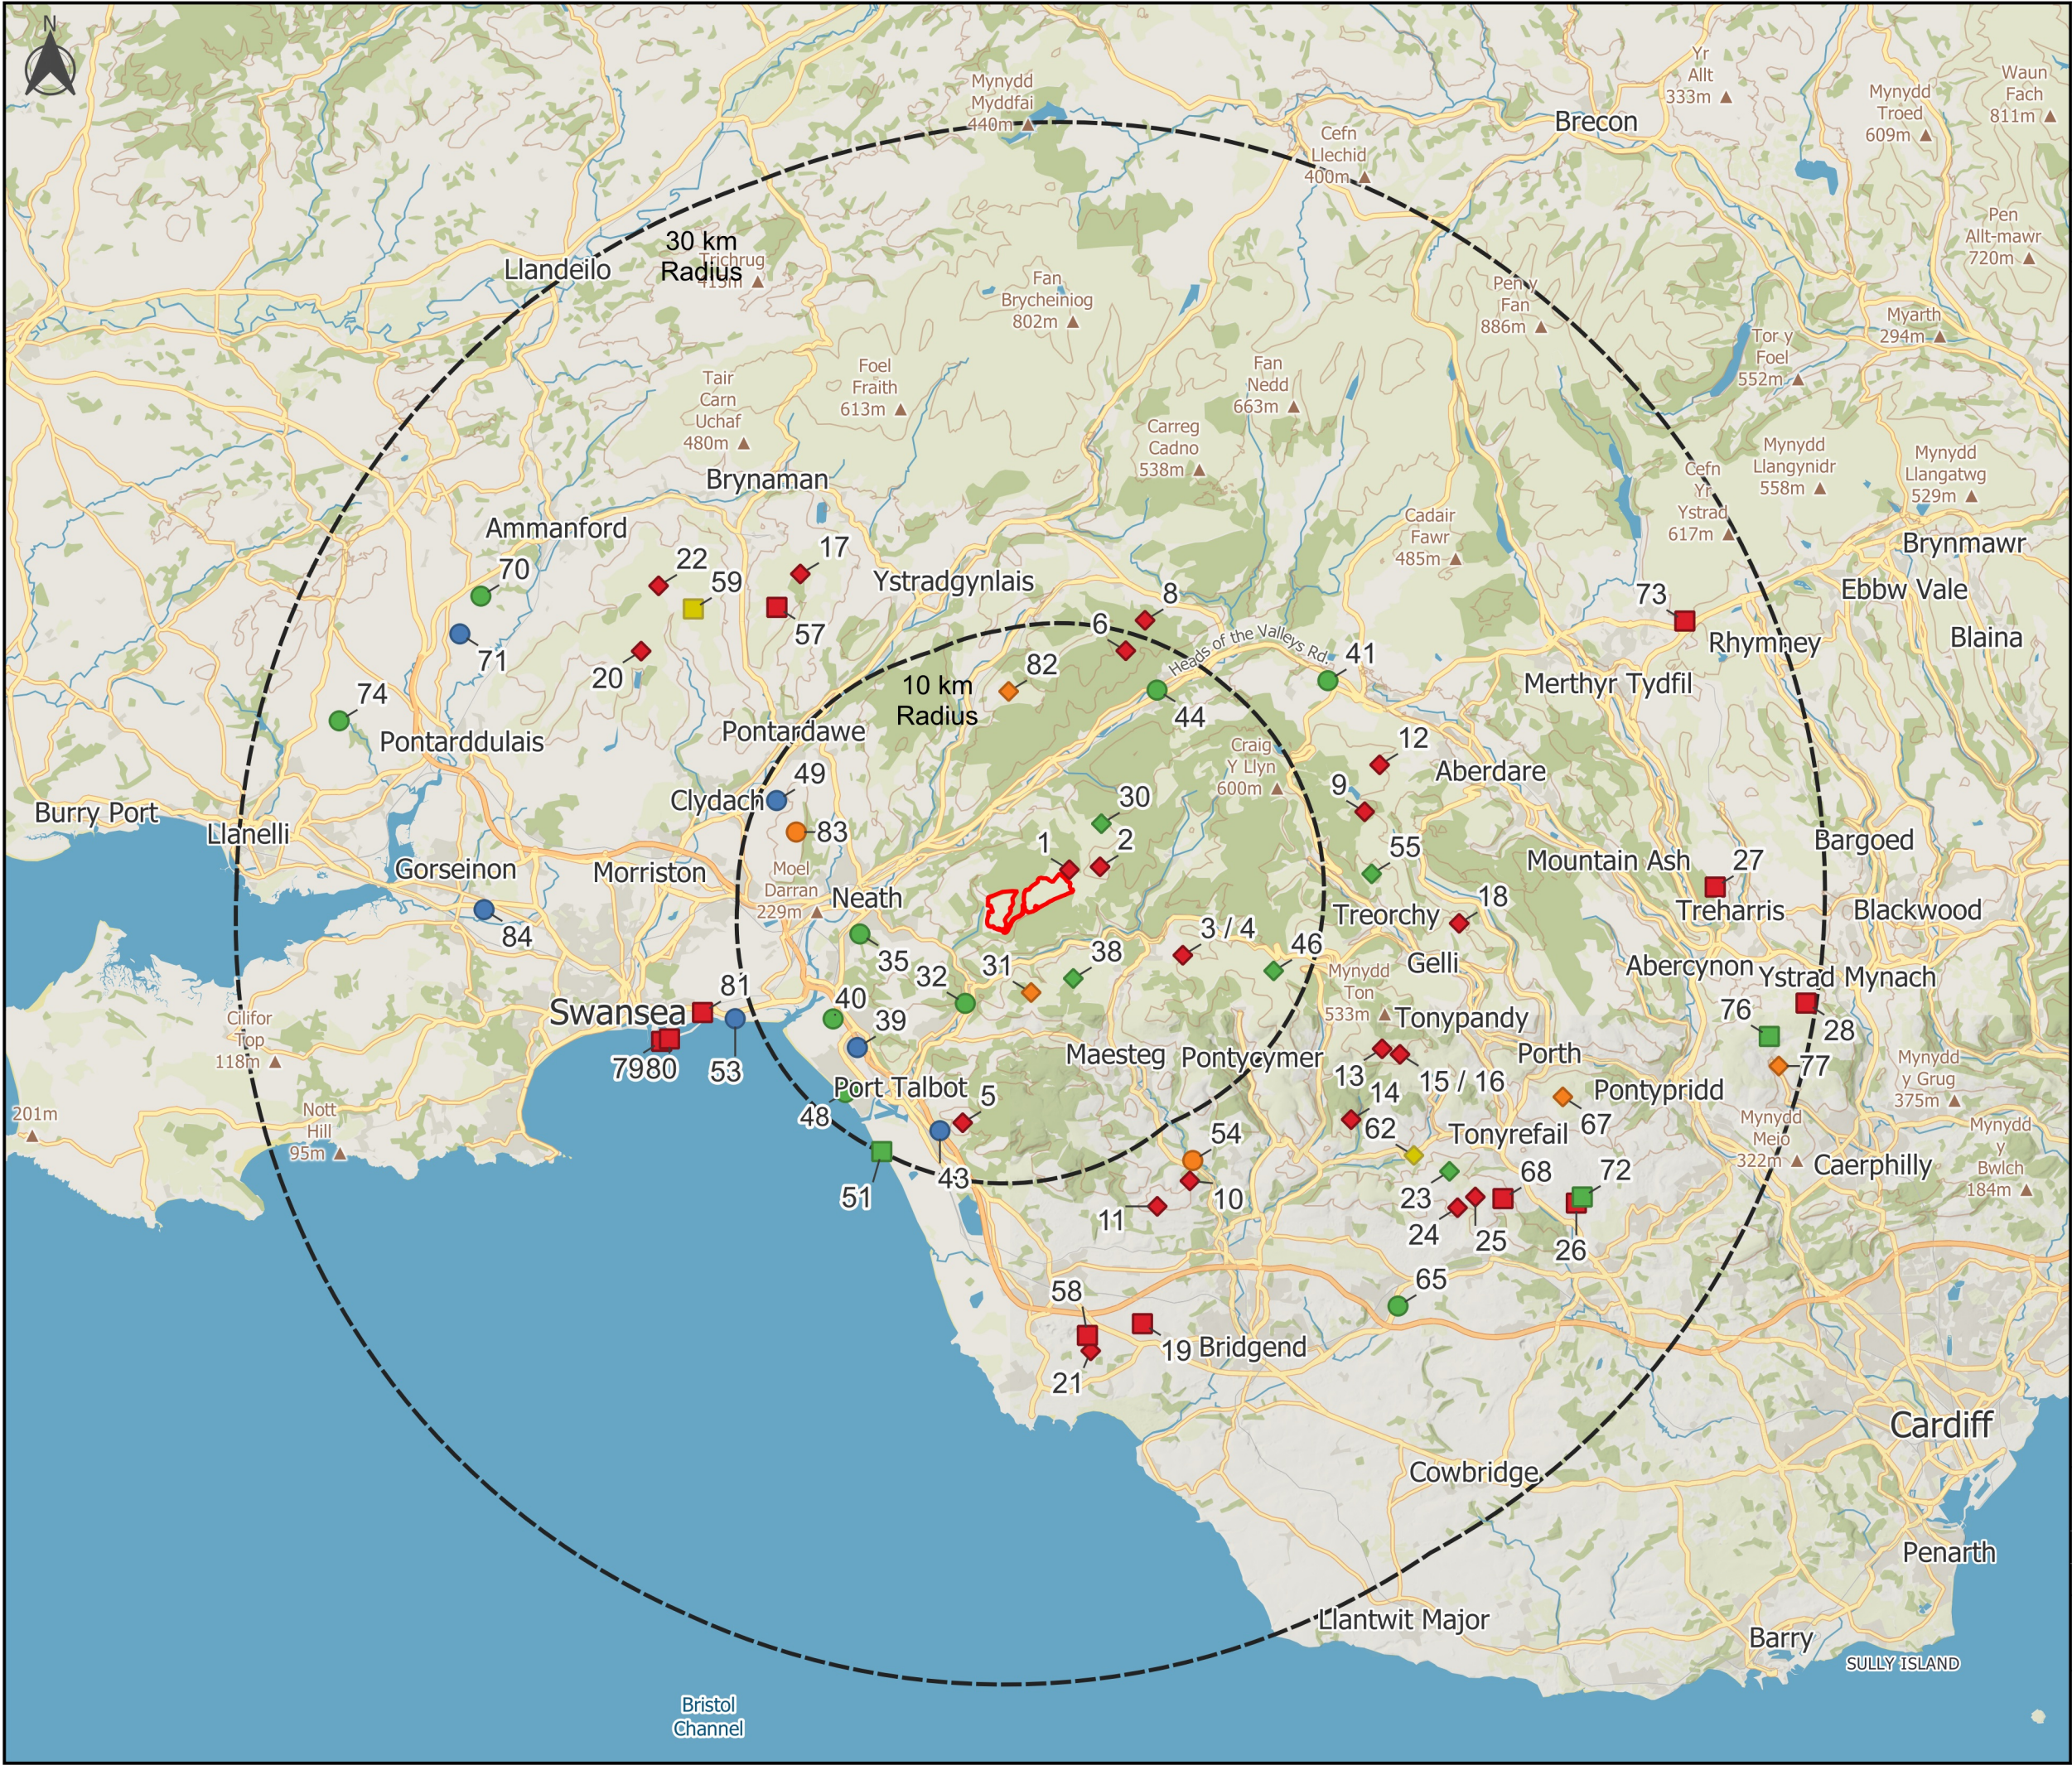

Mynydd Fforch-Dwm

Figure 3.1: Cumulative Sites Plan

Date:	19-05-2023
Paper size:	A3
Scale:	1:250,000

04,0008,00012,000 m

Key:

- Site Boundary
- Screening Wind Farm
- Screening Single Turbine
- Screening Non-wind
- Scoping Wind Farm
- Scoping Non-wind
- Submitted Non-wind
- Consented Wind Farm
- Consented Single Turbine
- Consented Non-wind
- Operational Wind Farm
- Operational Single Turbine

NB. the map omits screened-out site numbers.

REG
POWER
MANAGEMENT

Drawn by:	Rhys Williams
Approved by:	Peter Traves
Drawing reference:	ES Figure 3.1
Version:	V7

© Crown copyright, license number 100024244 Savills (UK) Limited. Public sector information licensed under Open Government Licence v3.0. © Crown copyright and database right 2023. © OpenStreetMap contributors 2023. Maps Data: Google, @ 2023. Copyright © Esri. All rights reserved.

Wessex House
Priors Walk
Wimborne
BH21 1PB