


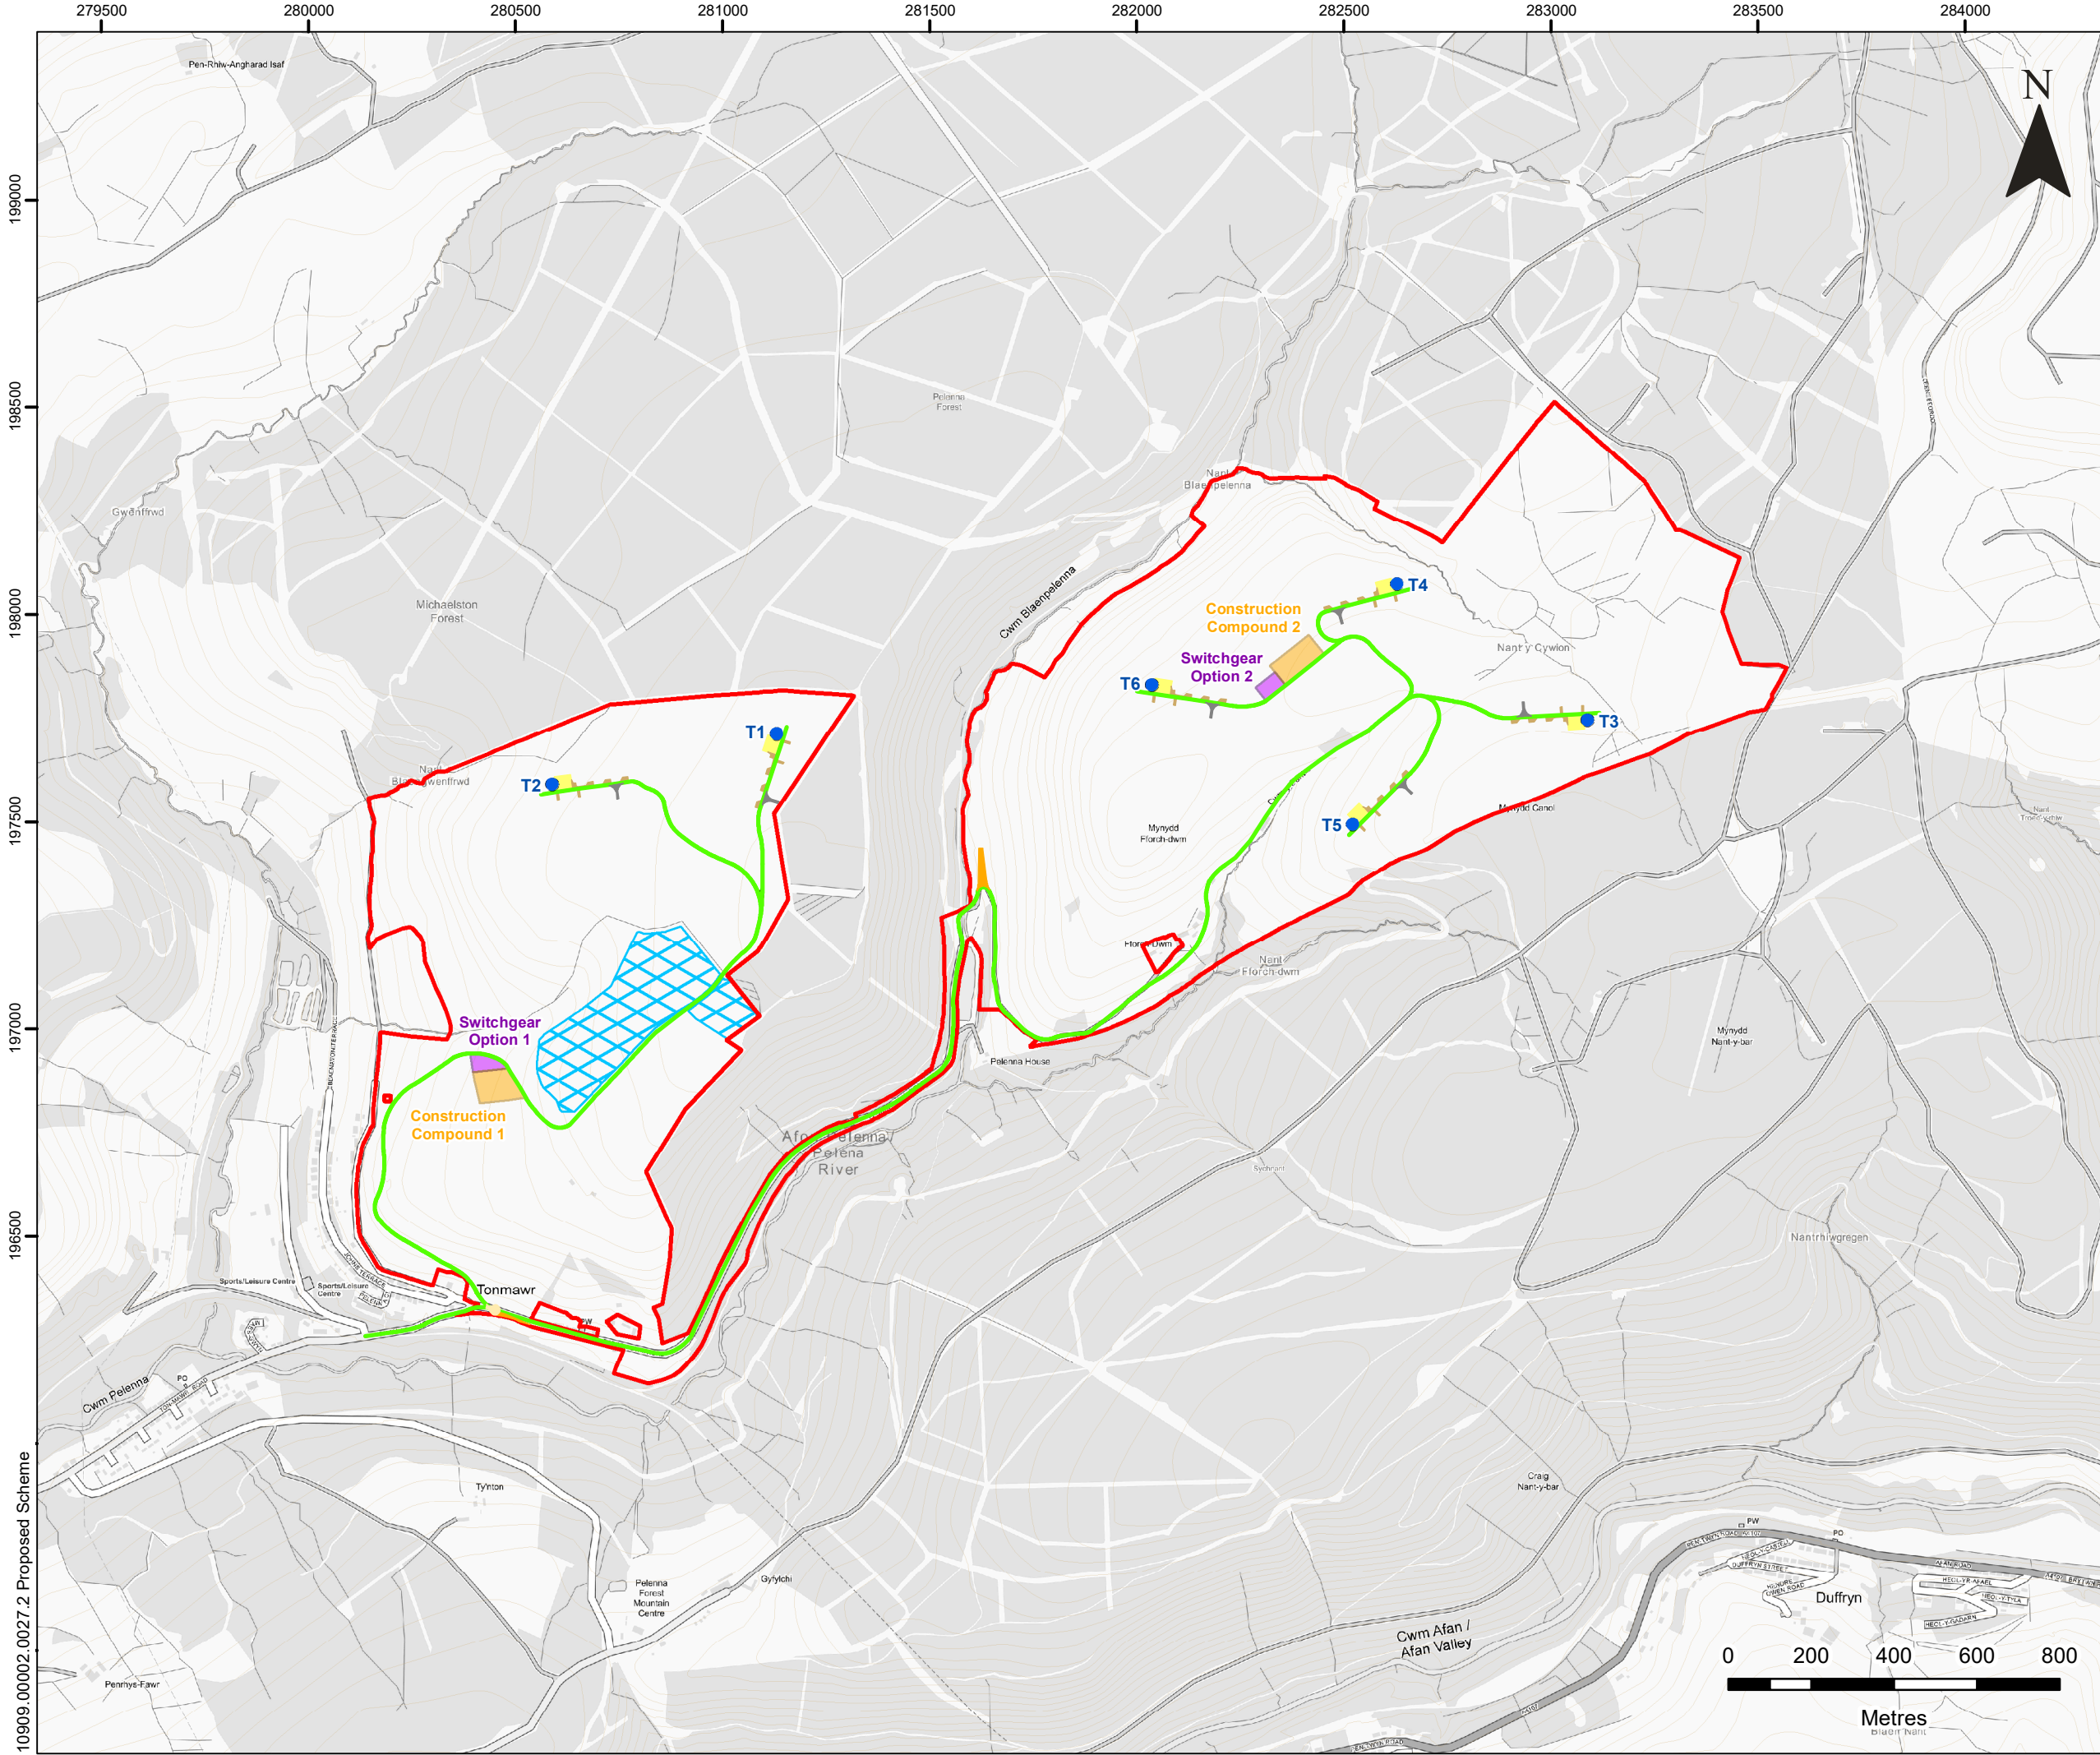

LEGEND

- Proposed Turbine Location
- Site Boundary
- Potential Solar Development Area
- Proposed Switchgear Building Location
- Temporary Construction Compound
- Proposed Access
- Proposed Crane Pad
- Proposed Hardstanding Area
- Proposed Turning Head
- Proposed Switchback Location
- Proposed Standard HGV Turning Area

4/5 LOCHSIDE VIEW
EDINBURGH PARK
EDINBURGH
EH12 9DH

T: +44 (0)131 335 6830
www.slrconsulting.com

MYNYDD FFORCH DWM

FOR PLANNING

PROPOSED SCHEME

ES FIGURE 4.1

Scale
1:15,000 @ A3

Date
MAY 2023