


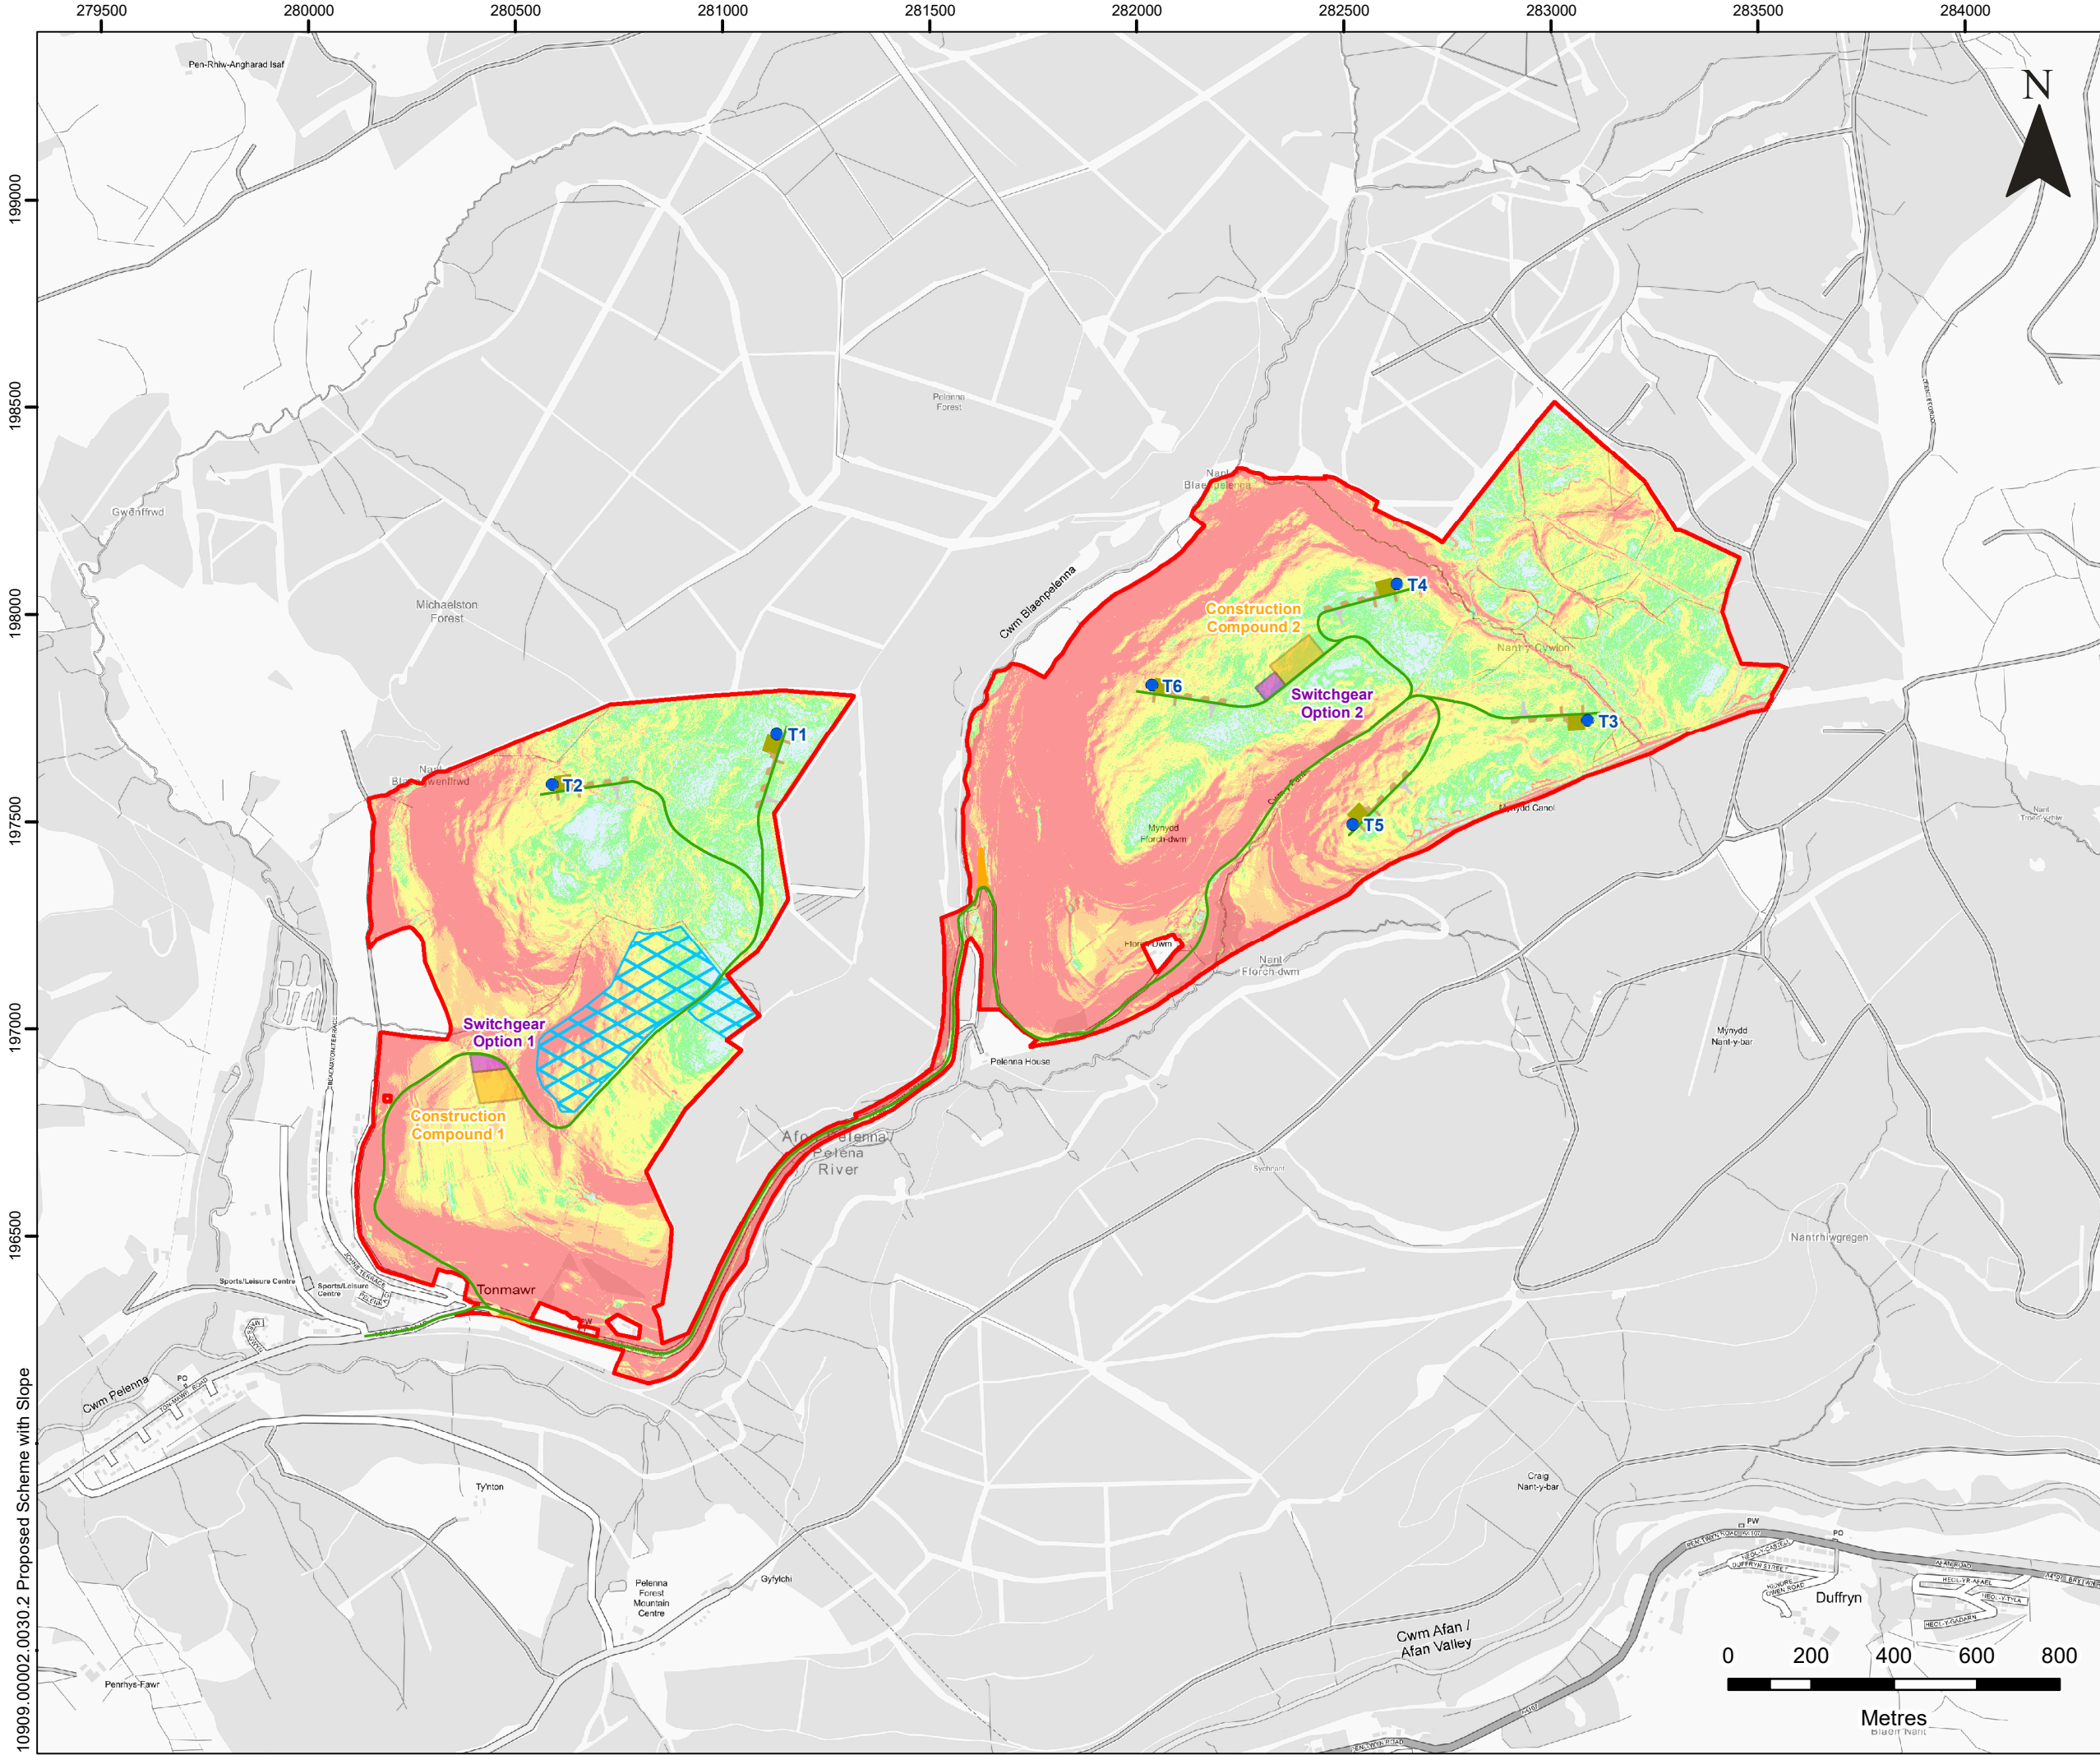

LEGEND

●

Proposed Turbine Location

Site Boundary

Potential Solar Development Area

Proposed Switchgear Building Location

Temporary Construction Compound

Proposed Access Track

Proposed Crane Pad

Proposed Hardstanding Area

Proposed Turning Head

Proposed Switchback Location

Proposed Standard HGV Turning Area

Slope Angle (Degrees)


0 - 2

2 - 4

4 - 8

8 - 12

>12

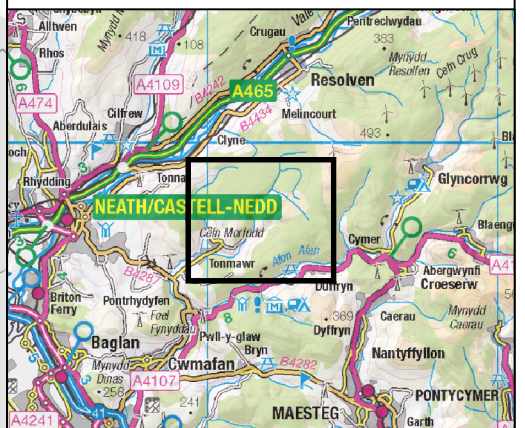

4/5 LOCHSIDE VIEW
EDINBURGH PARK
EDINBURGH
EH12 9DH
T: +44 (0)131 335 6830
www.slrconsulting.com

MYNYDD FFORCH DWM
FOR PLANNING
PROPOSED SCHEME
WITH SLOPE ANGLE
ES FIGURE 4.3

Scale
1:15,000 @ A3

Date
MAY 2023