


SECTION
SCALE 1:250

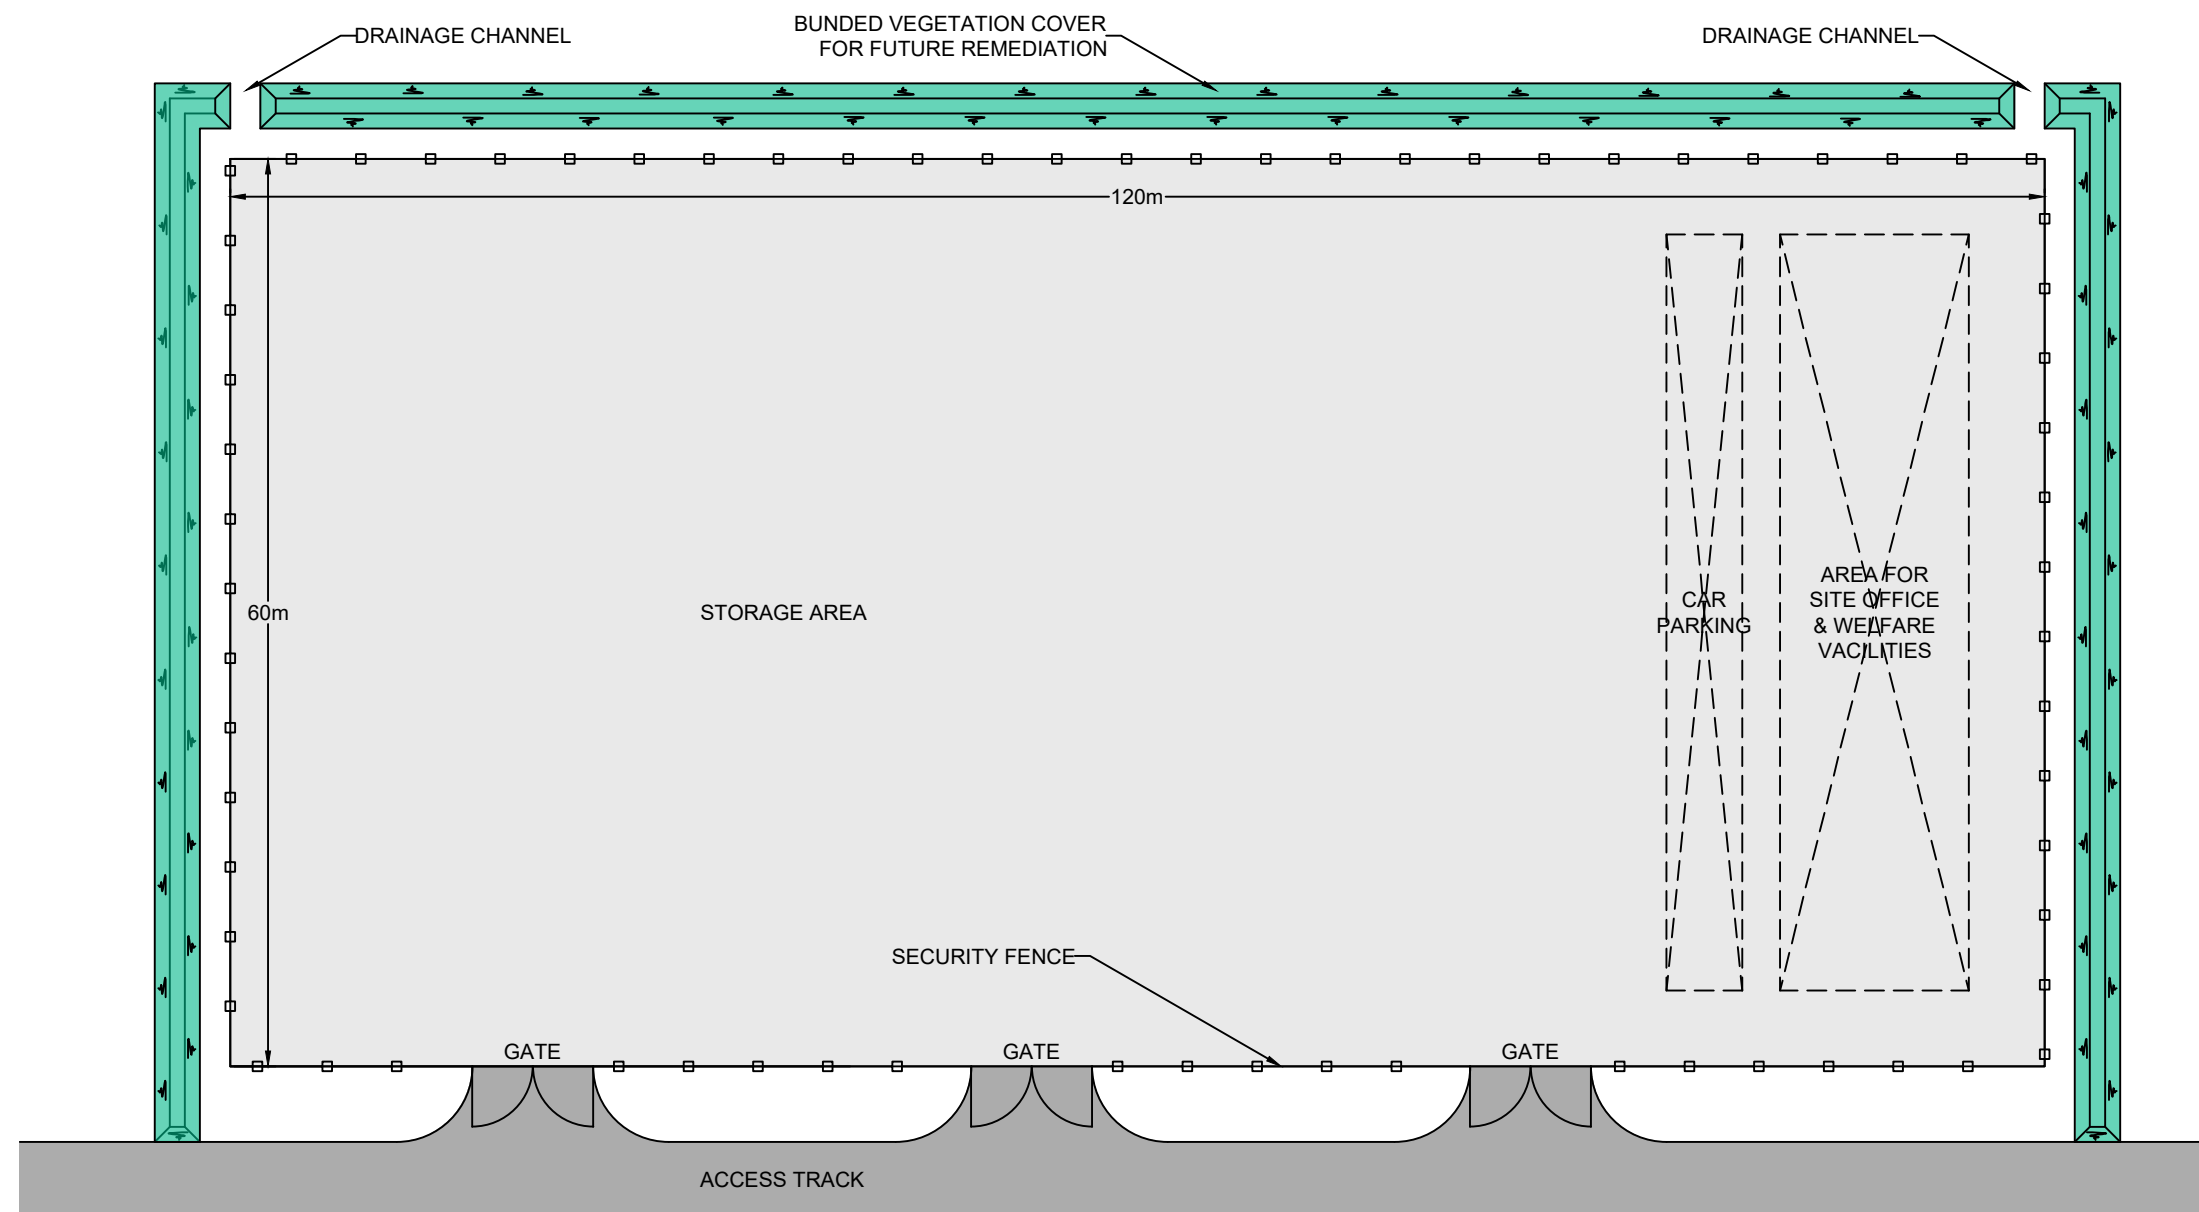

PLAN
SCALE 1:500

		4/5 LOCHSIDE VIEW EDINBURGH PARK EDINBURGH EH12 9DH T: +44 (0)131 335 6830 www.slrconsulting.com
Mynydd Fforch DWM Wind Farm Planning Application Indicative Temporary Construction Compound		
FIGURE 4.14		
Scale AS SHOWN @ A3	Date JUNE 2023	