


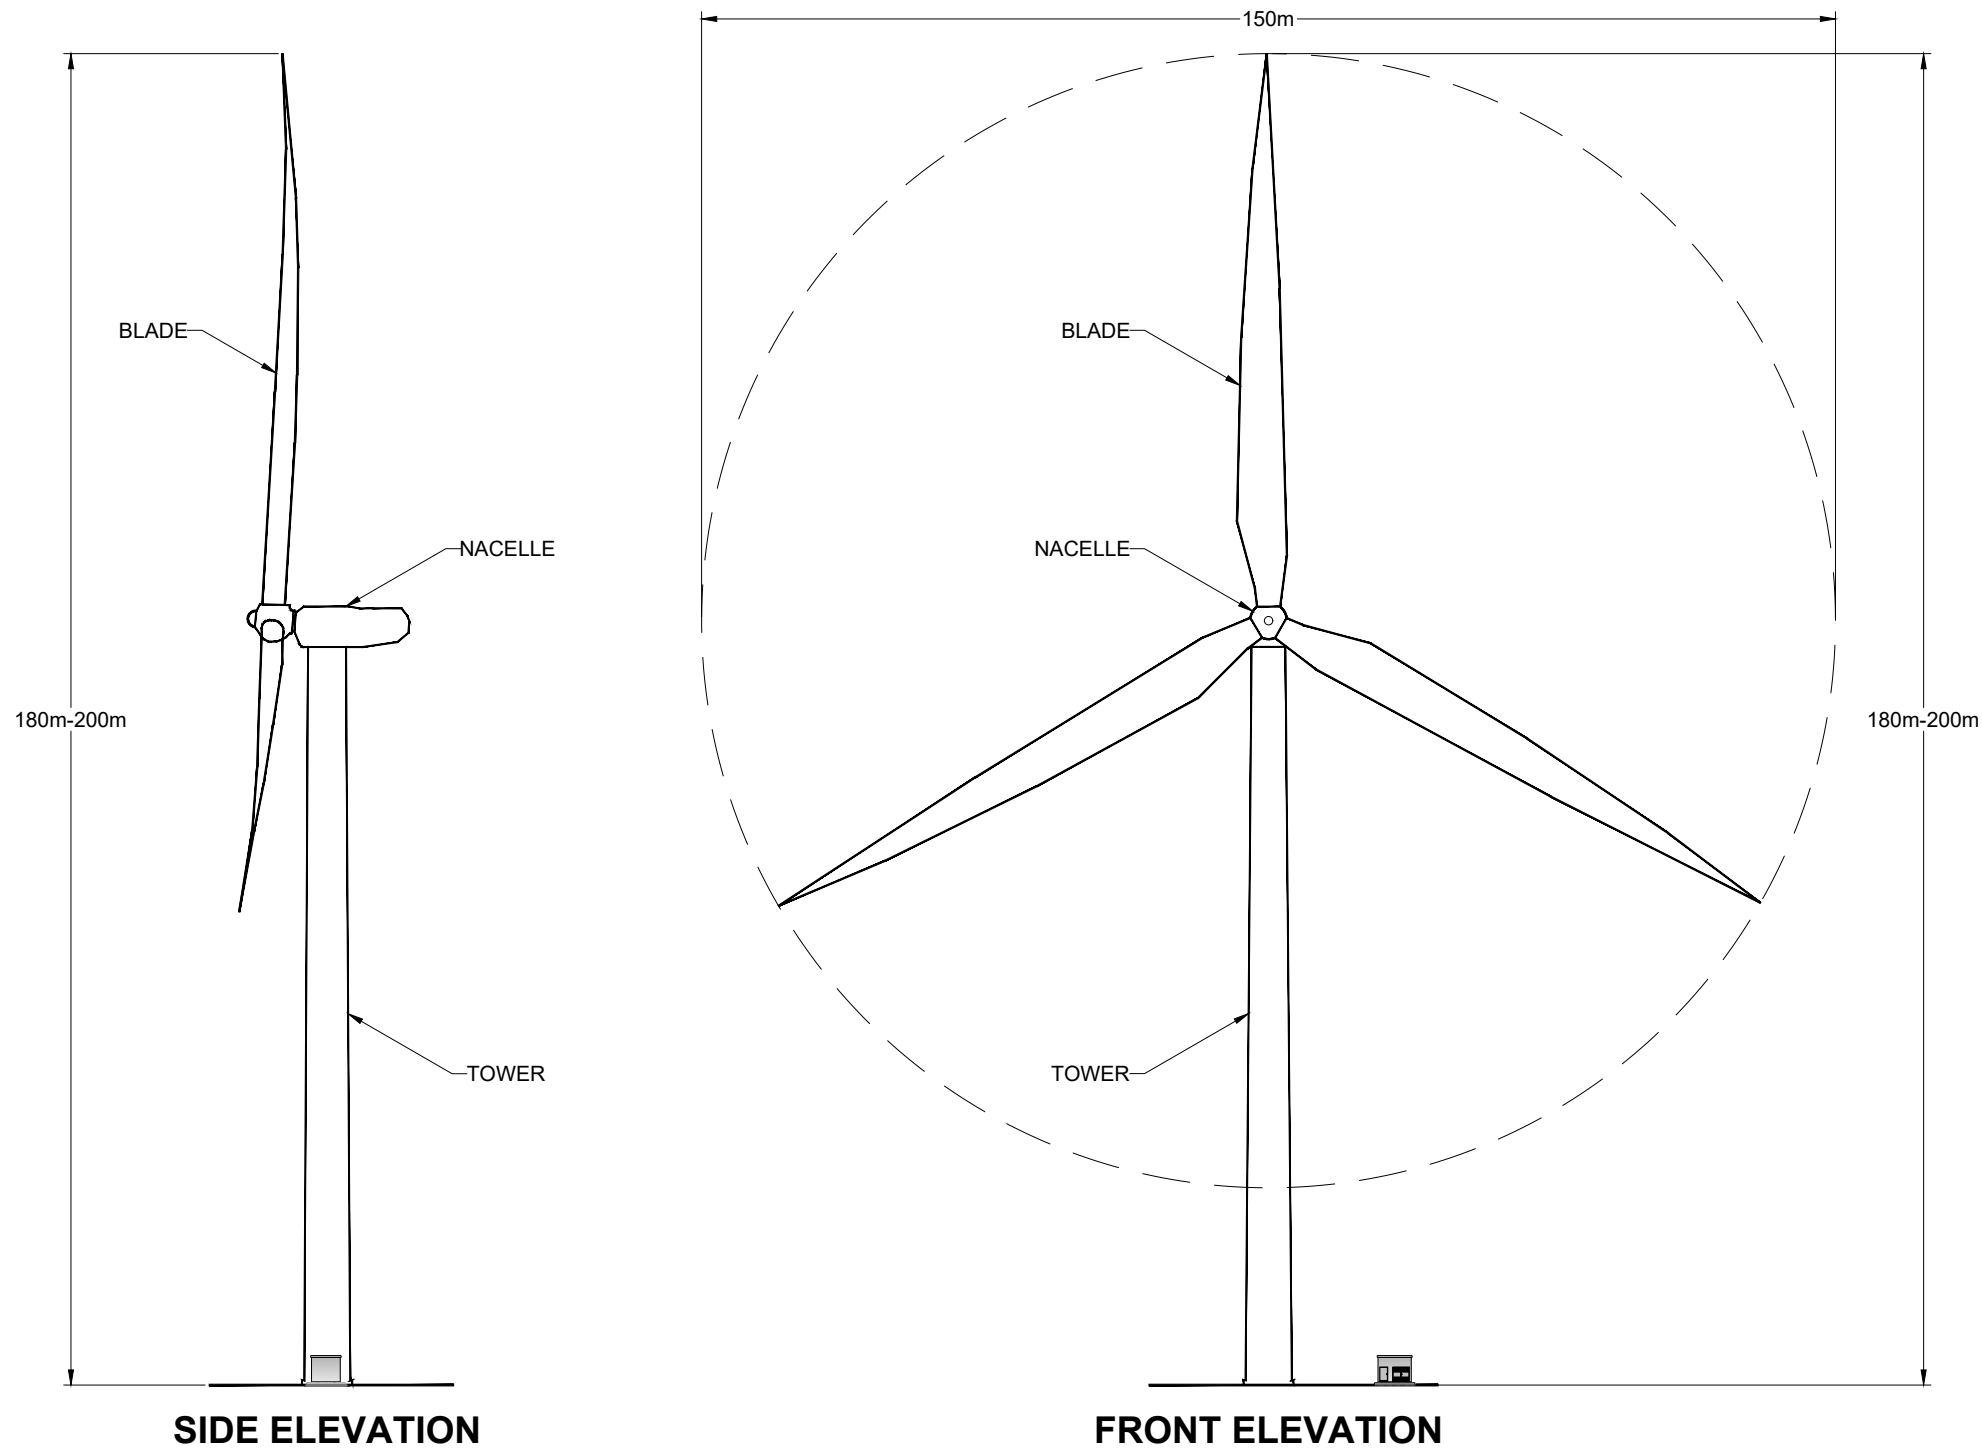

Turbine ID	Easting	Northing	Tip Height(m)	Rotor Diameter (m)
1	281131	197711	180	150
2	280629	197599	180	150
3	283088	197744	200	150
4	282628	198074	200	150
5	282522	197493	200	150
6	282036	197830	200	150



4/5 LOCHSIDE VIEW
EDINBURGH PARK
EDINBURGH
EH12 9DH
T: +44 (0)131 335 6830
www.slrconsulting.com

MYNYDD FFORCH DWM WIND FARM
PLANNING APPLICATION
TYPICAL TURBINE ELEVATION

ES FIGURE 4.5

Scale
1:1000 @ A3

Date
APRIL 2023