



10909.00002.026.Fig-4.6.0_Ind_Turbine_Foundations.dwg

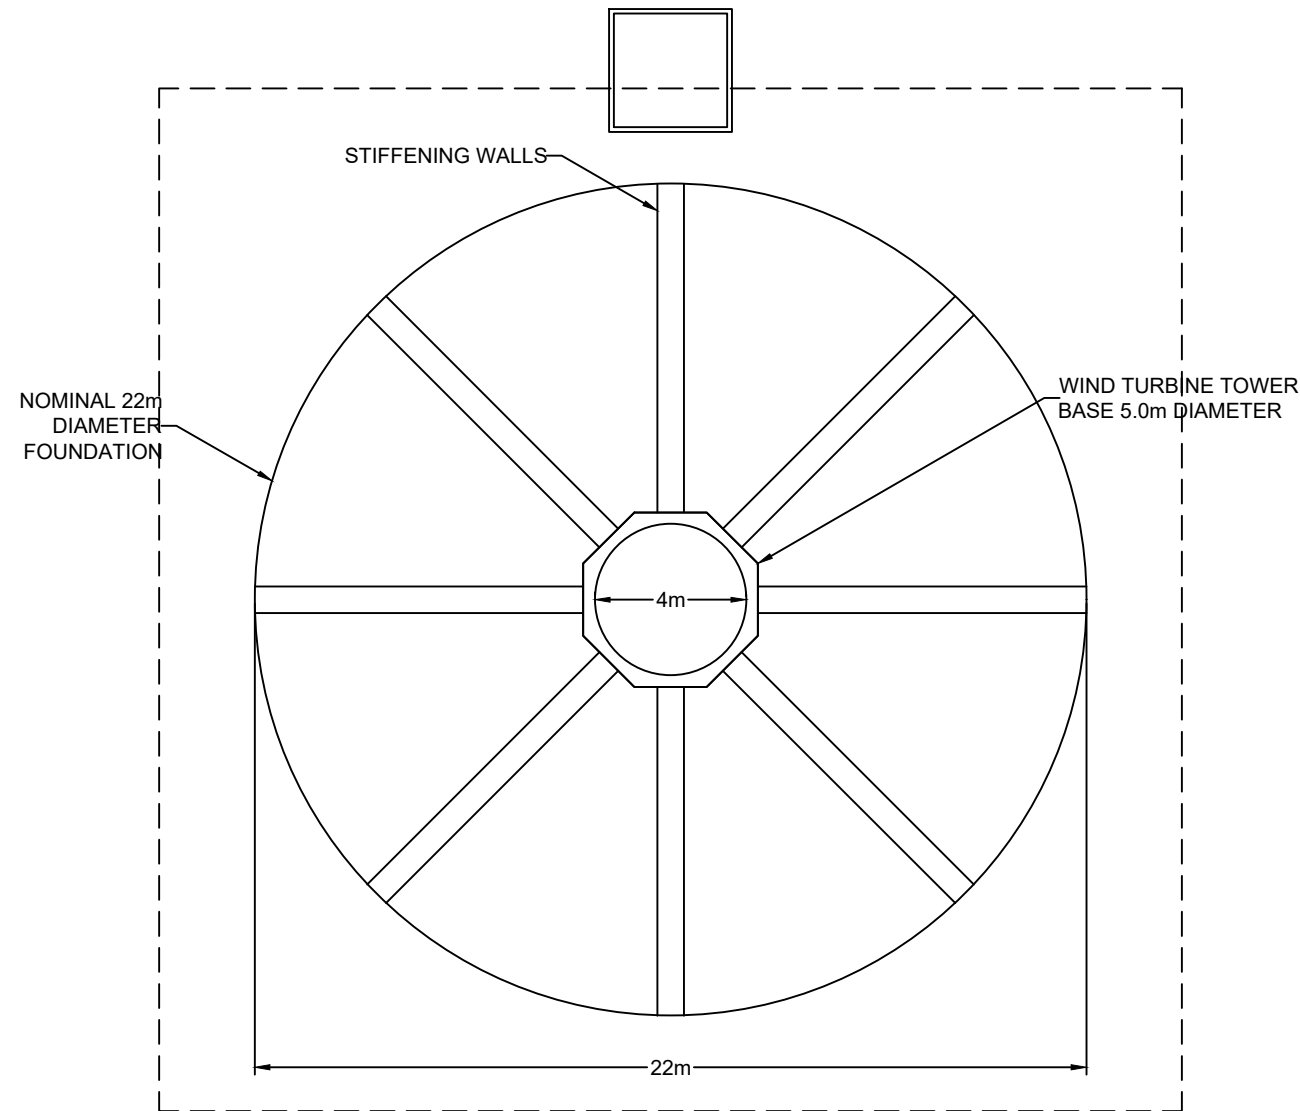

**INDICATIVE TURBINE FOUNDATION LAYOUT PLAN
(DEPENDENT ON GROUND CONDITIONS)**

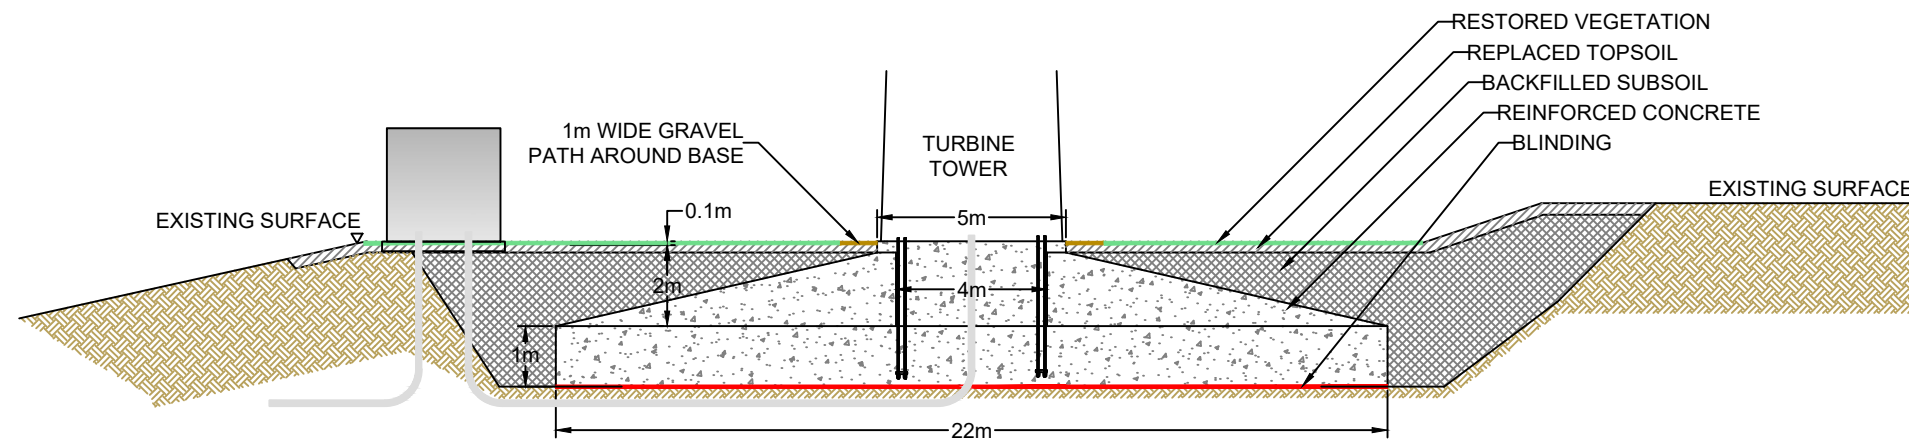

INDICATIVE TURBINE FOUNDATION SECTION



NOTES

1. FOUNDATIONS OVER AN AREA OF AROUND 22m x 22m WOULD BE LAID.
2. THE AREA OF GROUND EXCAVATED FOR EACH FOUNDATION WILL VARY TO ACCOMMODATE ACCESS FOR CONSTRUCTION AND FOR ANY FOUNDATION PREPARATORY WORKS.



4/5 LOCHSIDE VIEW
EDINBURGH PARK
EDINBURGH
EH12 9DH
T: +44 (0)131 335 6830
www.slrconsulting.com

Mynydd Fforch Dwm Wind Farm
PLANNING APPLICATION
INDICATIVE TURBINE FOUNDATIONS

FIGURE 4.6

Scale
1:200 @ A3

Date
JUNE 2023