
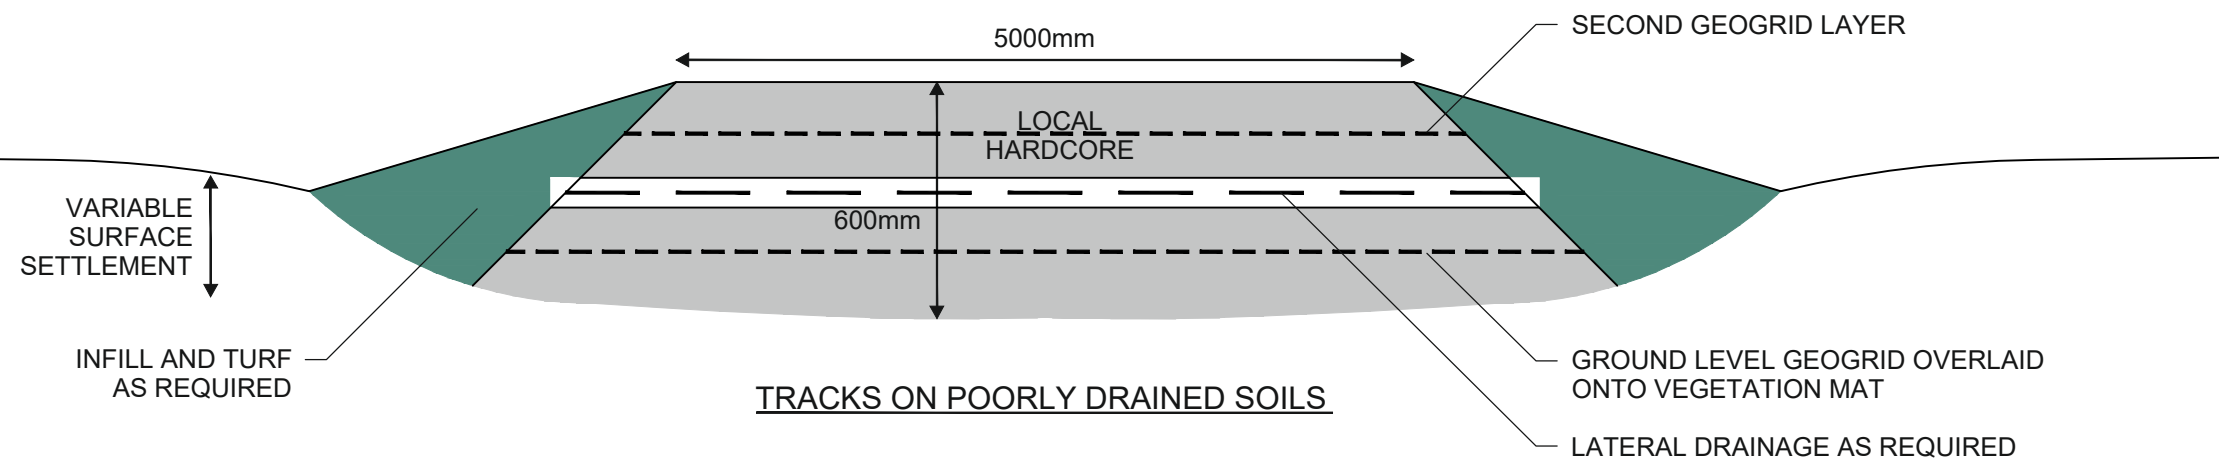
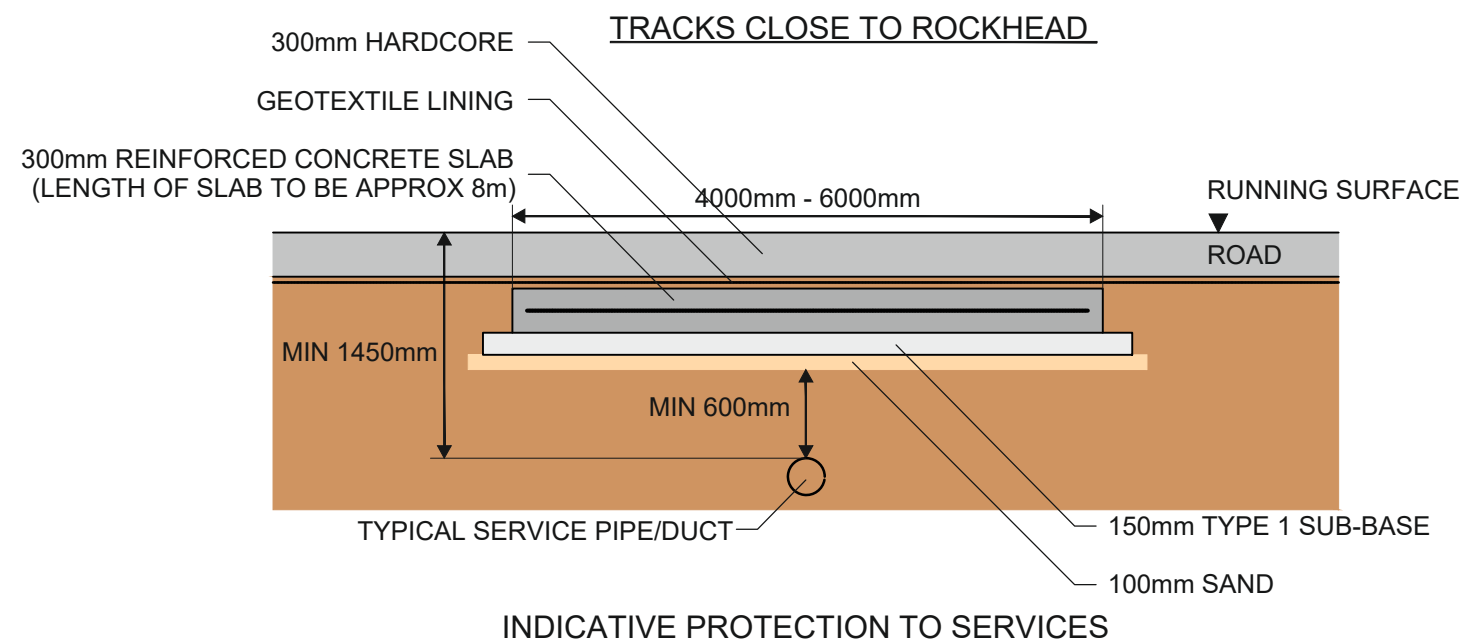


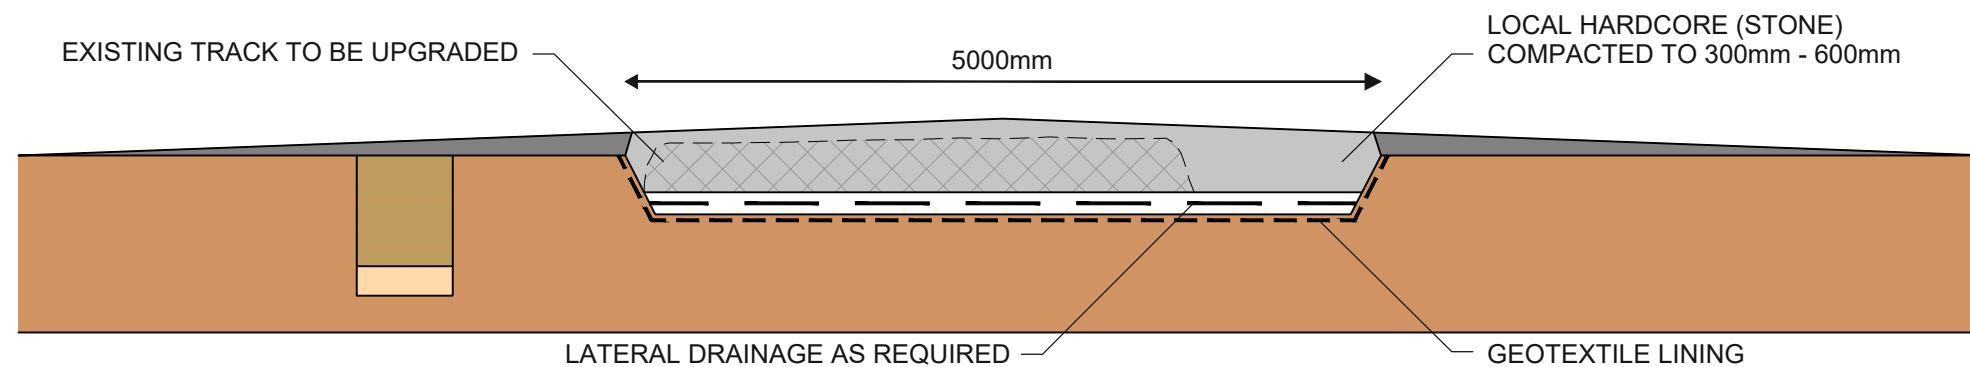

NOTES

1. REFER TO SNH - CONSTRUCTION TRACKS IN THE SCOTTISH UPLANDS 2nd EDITION JUNE 2015, UPDATED SEPTEMBER 2015.

SLR

4/5 LOCHSIDE VIEW
EDINBURGH PARK
EDINBURGH
EH12 9DH

T: +44 (0)131 335 6830
www.slrconsulting.com

MYNYDD FFORCH DWM WIND FARM
PLANNING APPLICATION
INDICATIVE TRACK DETAILS

FIGURE 4.11

Scale
AS SHOWN @ A3

Date
JUNE 2023