


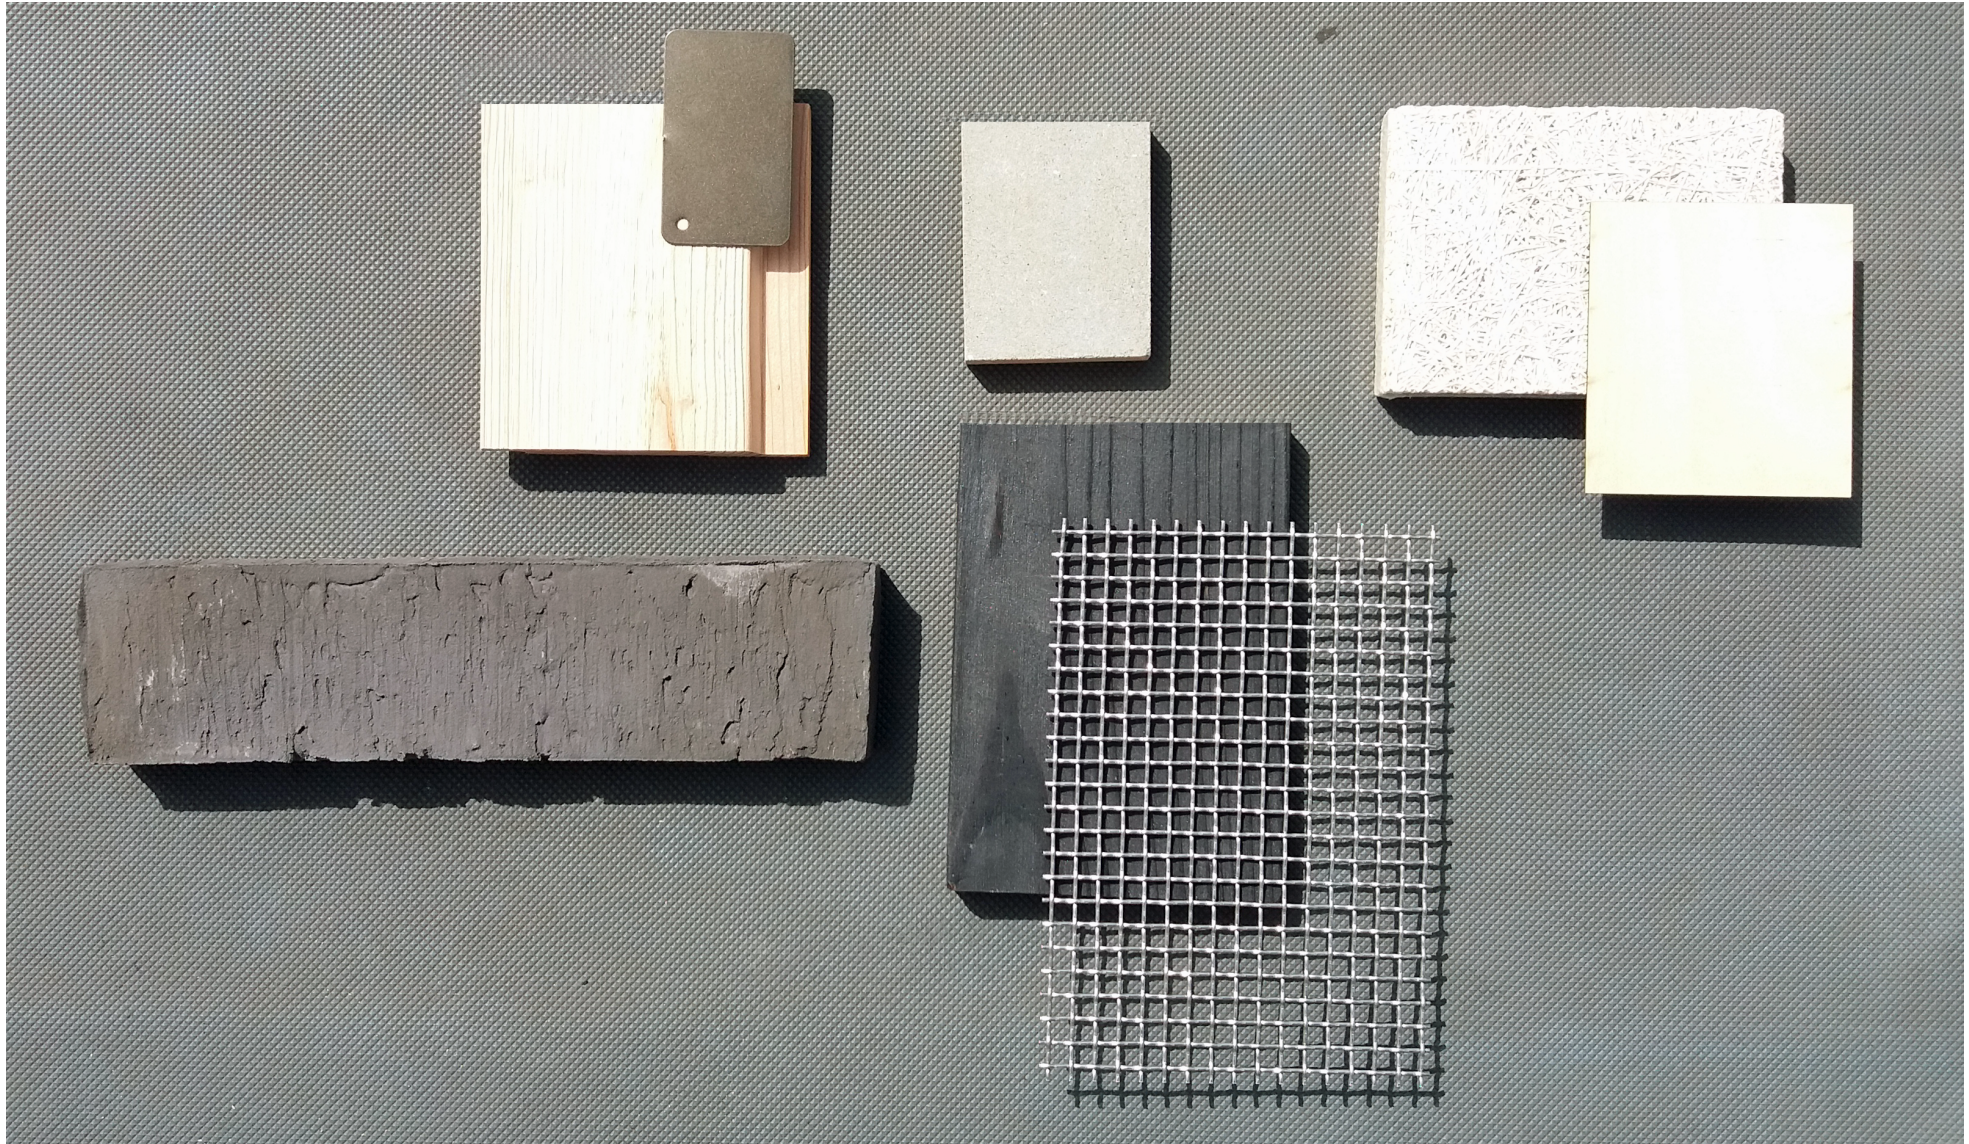

*The Visitor Centre is proposed to be clad externally with vertical untreated timber, sitting above a linear black brick plinth. Bronze will be used as an accent material to highlight windows and doors. Black grillage will be employed to provide privacy, security and/or shading to certain spaces. Internally, exposed glulam will complement exposed wood fibre acoustic board, providing a palette that references the natural setting.*