




Extract from axis drawing
2774-01-05 Landscape Plan (Rev C)

Wooded area to be provided with
2no. bat boxes

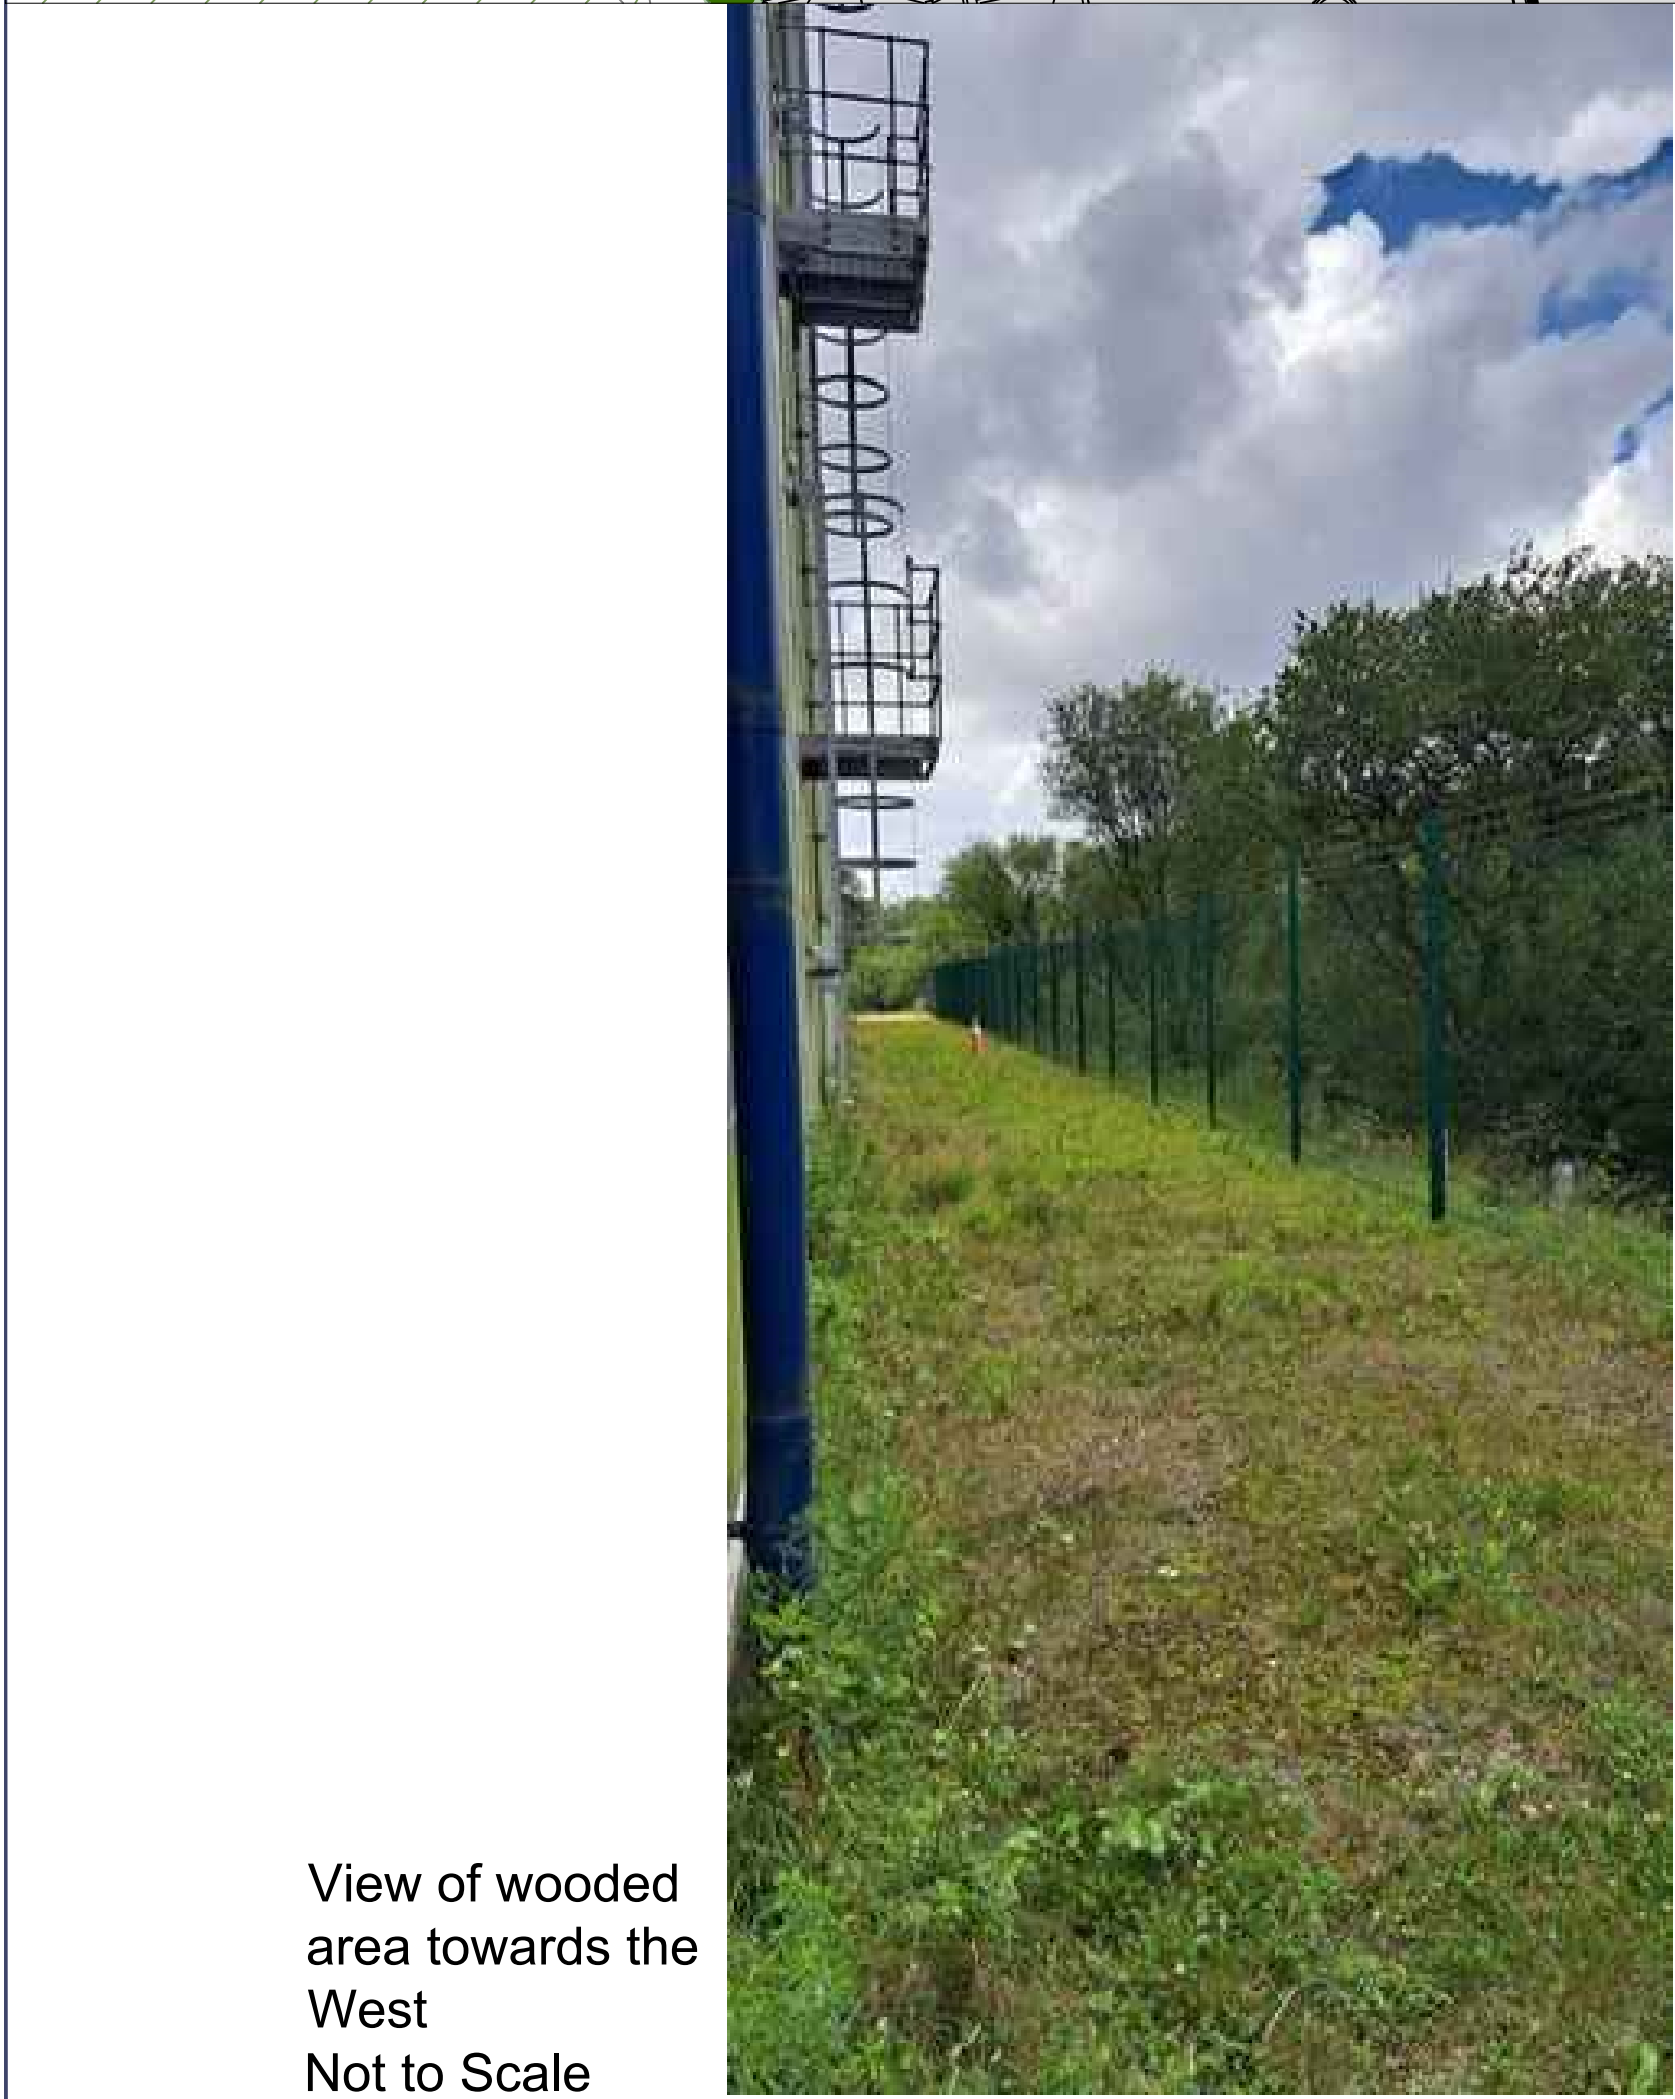

View of wooded
area towards the
West
Not to Scale



View of wooded
area towards the
East
Not to Scale



Example of bat box
to be installed -
Convex Bat Box
Not to Scale

- NOTES:
- Boxes to be installed 3-4m high on established trees at either end of the highlighted area, under the direct instruction of an Ecologist.
 - Boxes to be installed facing different directions, where possible, and in a sunny direction or where it will receive morning sun.

Information provided by BSG Ecology.

0344 8700 007
axis.co.uk



Client

Eco2

Project

Margam Spares Building

Drawing Title

Ecological Enhancements Associated
with Site Entrance Building
Development

Scale 1:500 @A1

Date August 2023

Drawn SK

Checked LM

Dwg no 2774-01-20