


Location Plan - Scale 1:1250

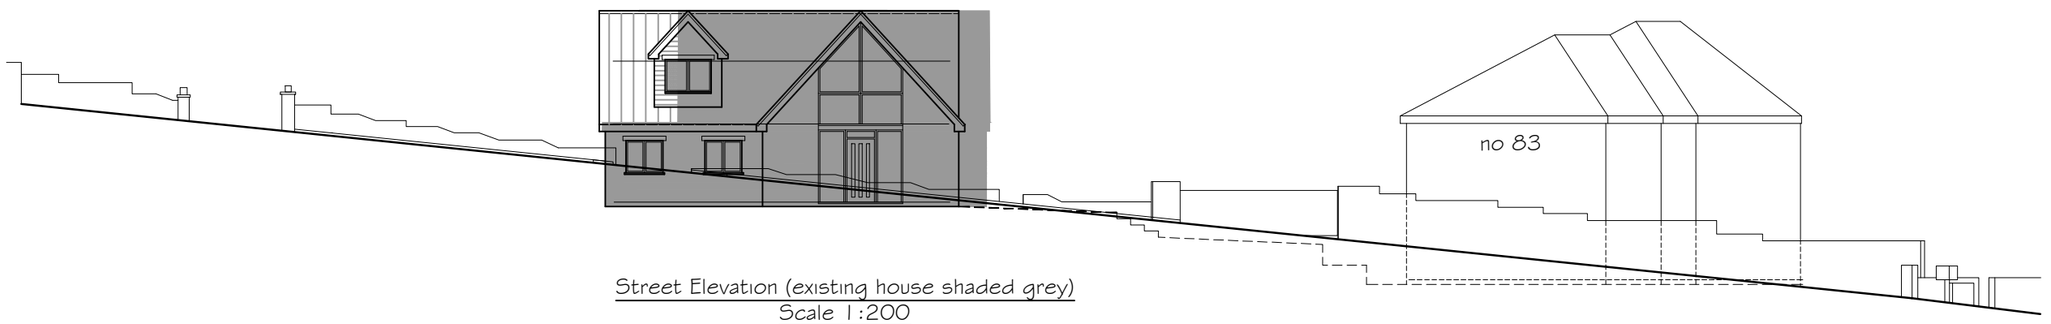

Street Elevation (existing house shaded grey)
Scale 1:200

i.m.Design Studio
27 Park Avenue, Skewen, SA106RU
jon@imdesignstudio.co.uk

Project:
Proposed Remodelling of
2A Gilfach Road, Neath

Title:
Location Plan

Project number	Project Number
Date	06/03/23
Drawn by	JM
Checked by	JM

A3 - **A100 rev D**

Scale 1:1250 1:200