




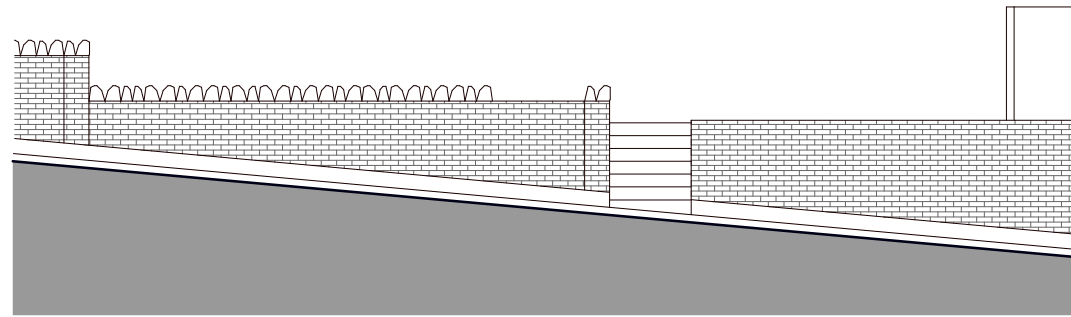


Existing Elevation to Gardeners Lane

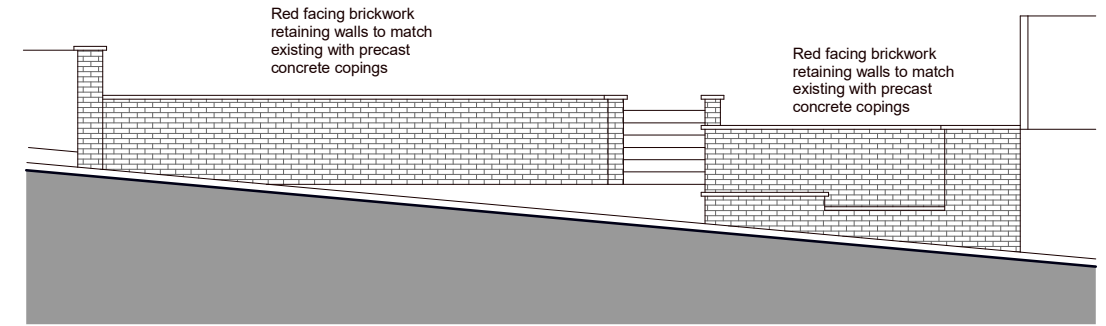

Proposed Elevation to Gardeners Lane

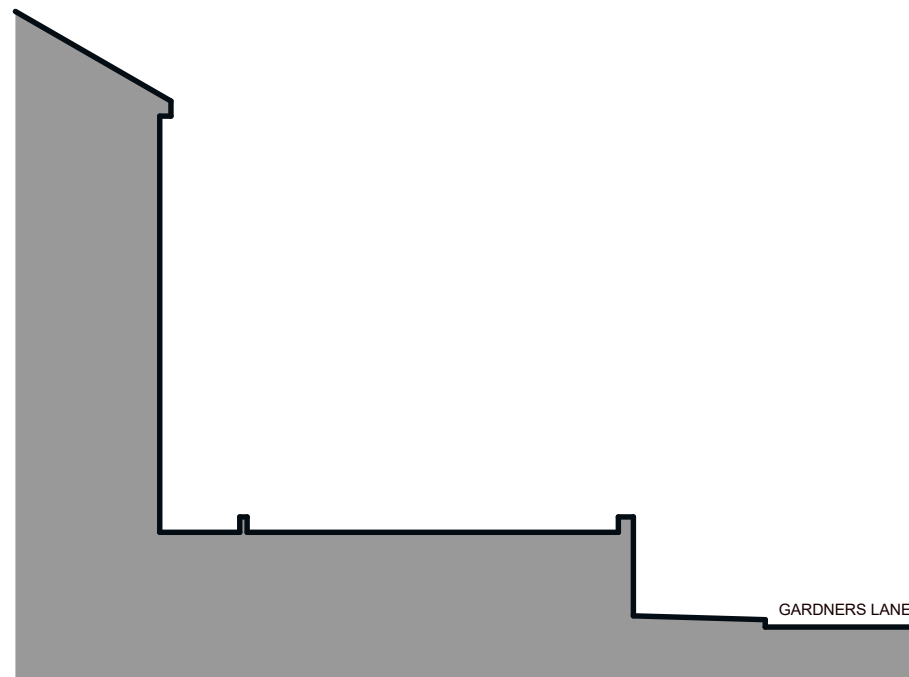

Existing Section A-A

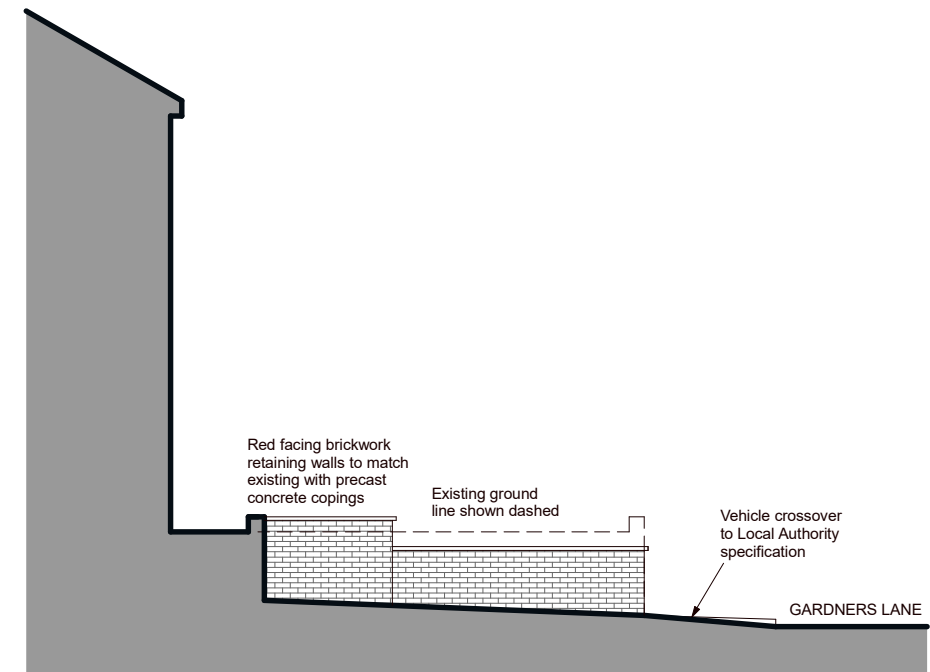

Proposed Section A-A

Scale 1 / 100 @ A3



1 GARDNERS LANE, NEATH
Bryony Faye Manser-Thomas

**Scheme Design: Existing &
Proposed Elevations / Sections**

April 2023

Scale: 1:100 @ A3

Drawing Number: 2321-04A

