


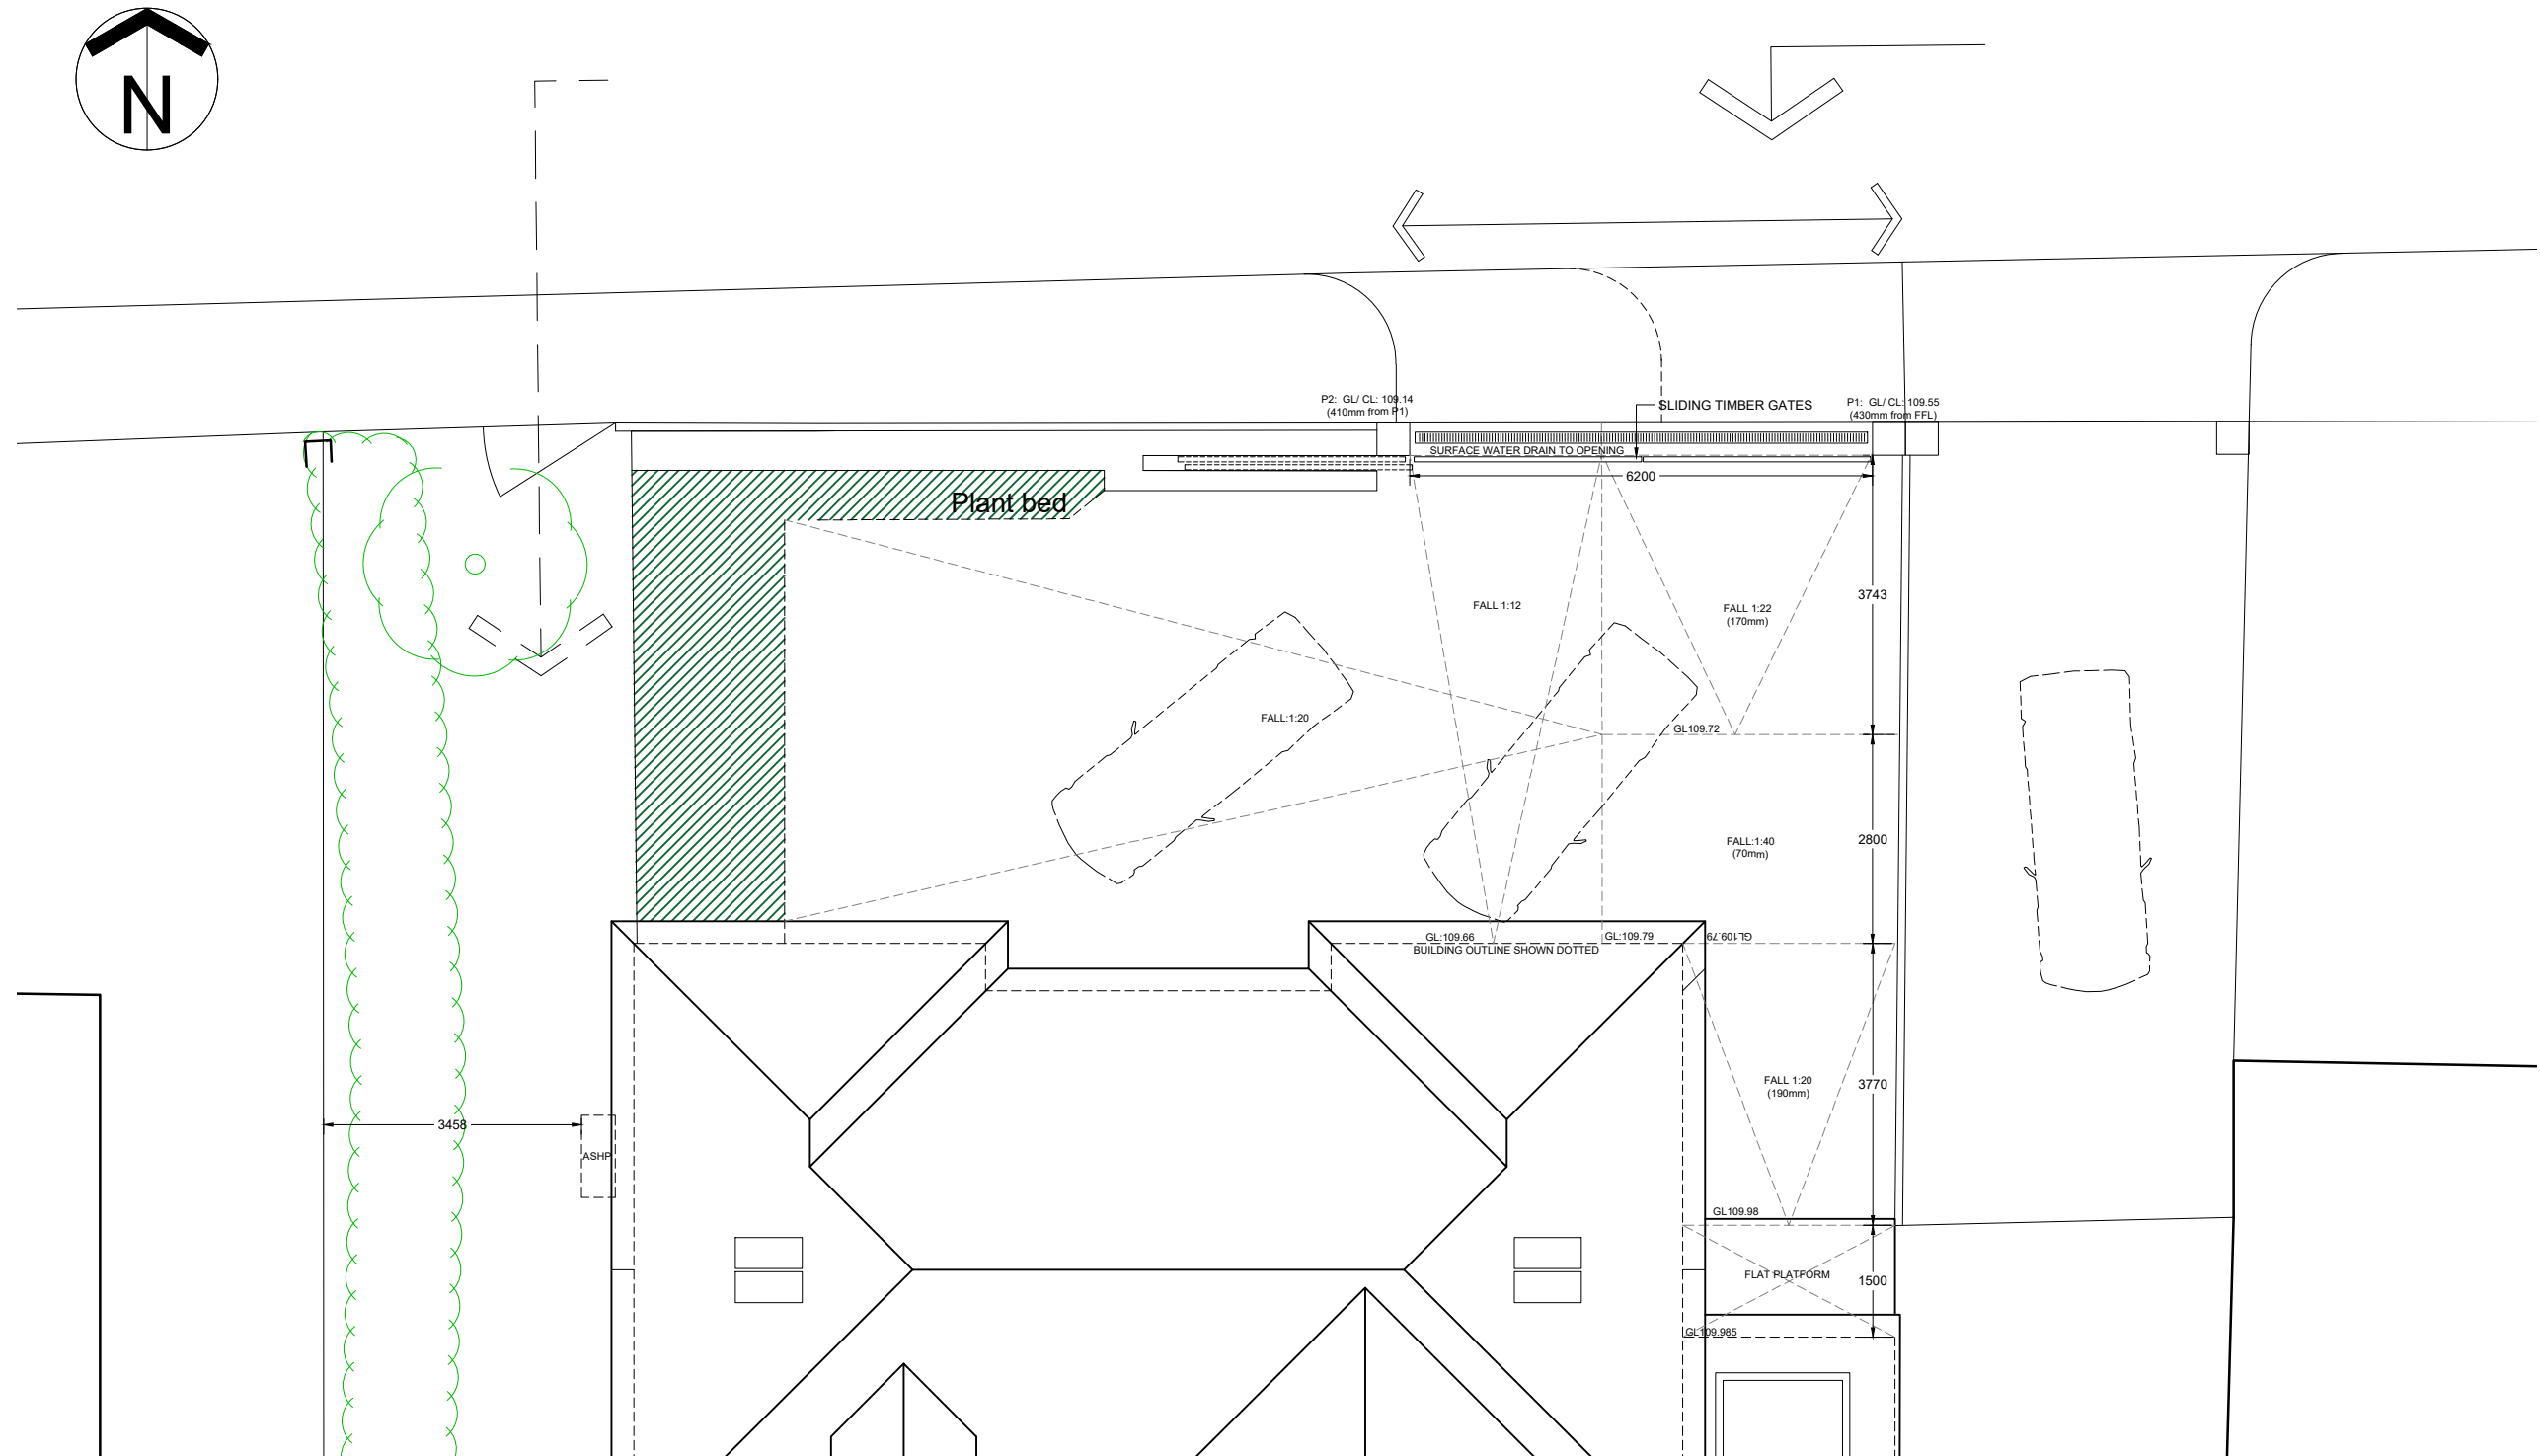

Proposed Parking 1:100

PLANNING

karen gardner  
architects

UNIT 12, THE OLD SCHOOL, NARBERTH, PEMBS, SA67 7DU  
TEL: 01834 861221 MOB: 07980 428656



CLIENT: R Powel Williams  
PROJECT: 9, Primrose Lane, Rhos, SA8 3ES  
DRAWING: PROPOSED PARKING  
SCALE: 1:100 @ A3 DATE: APRIL 2023 REVISION: B