



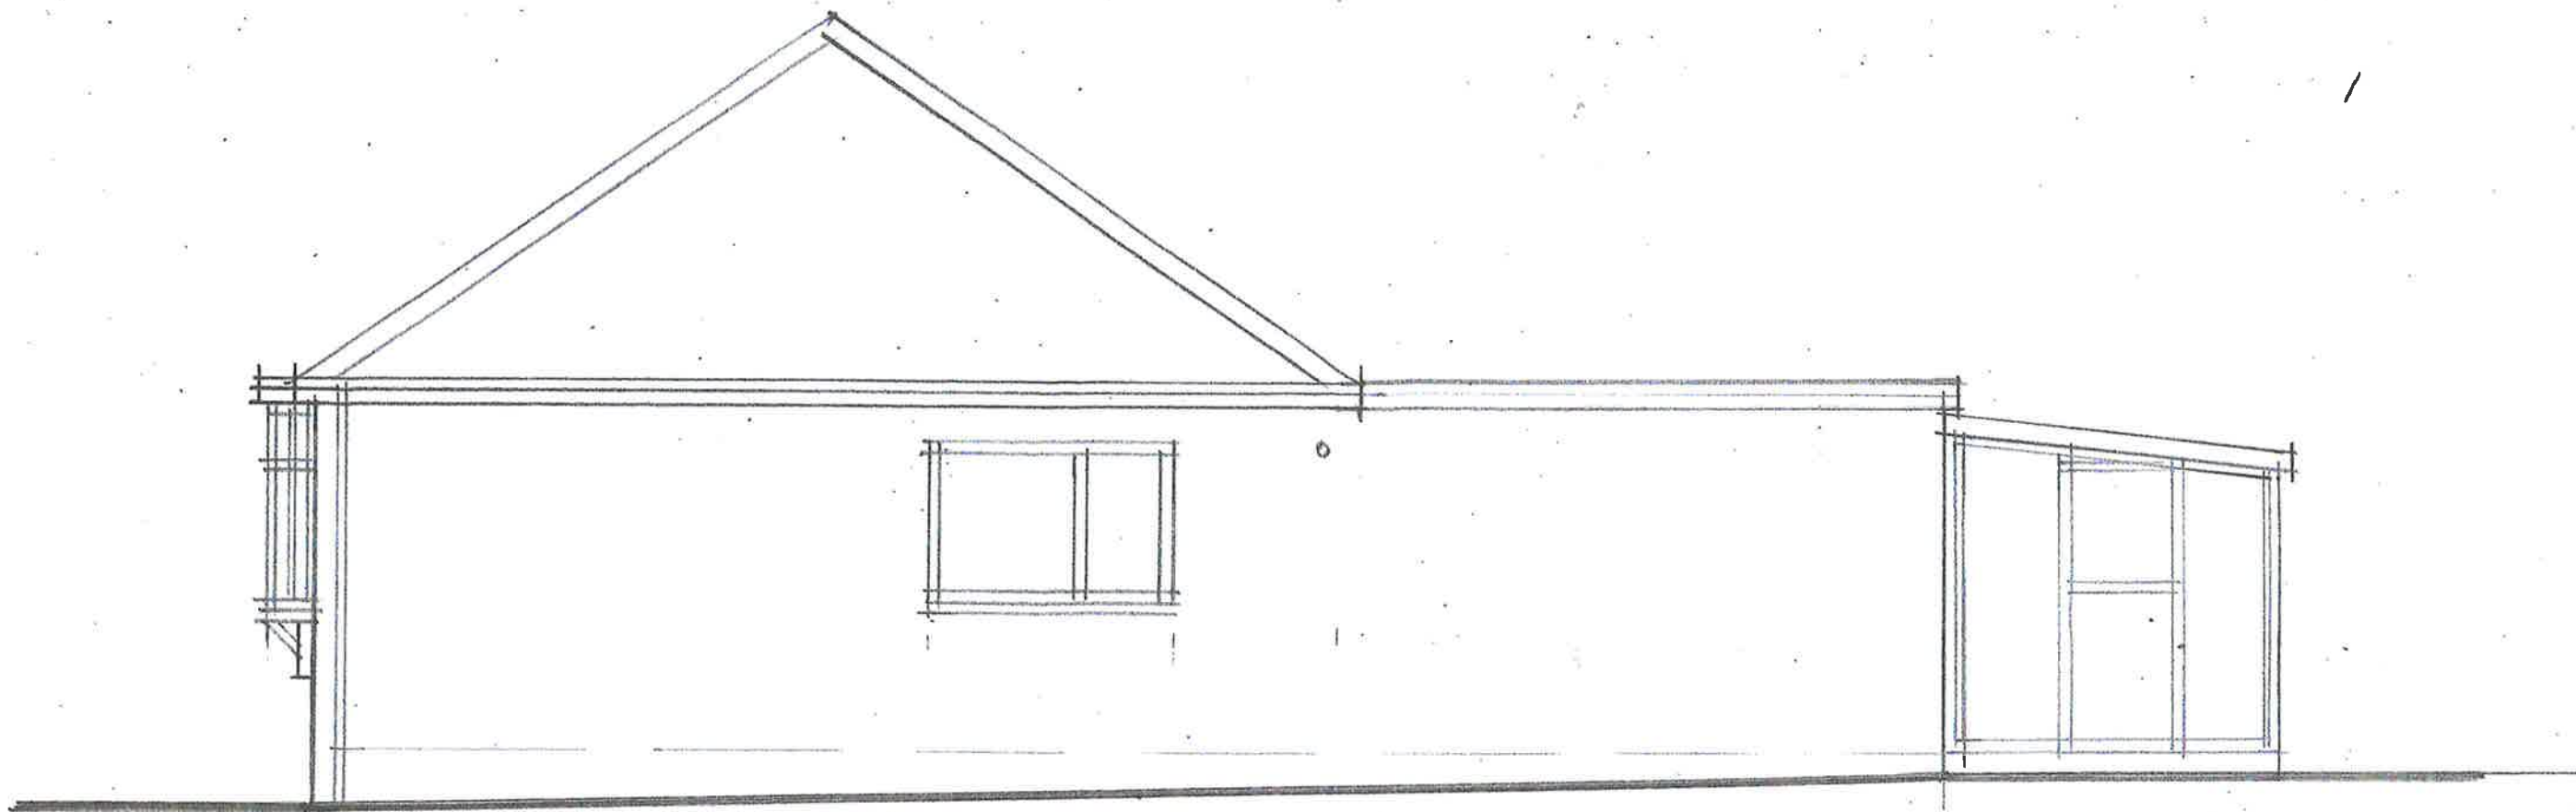

Existing side elevation (west) 1:50

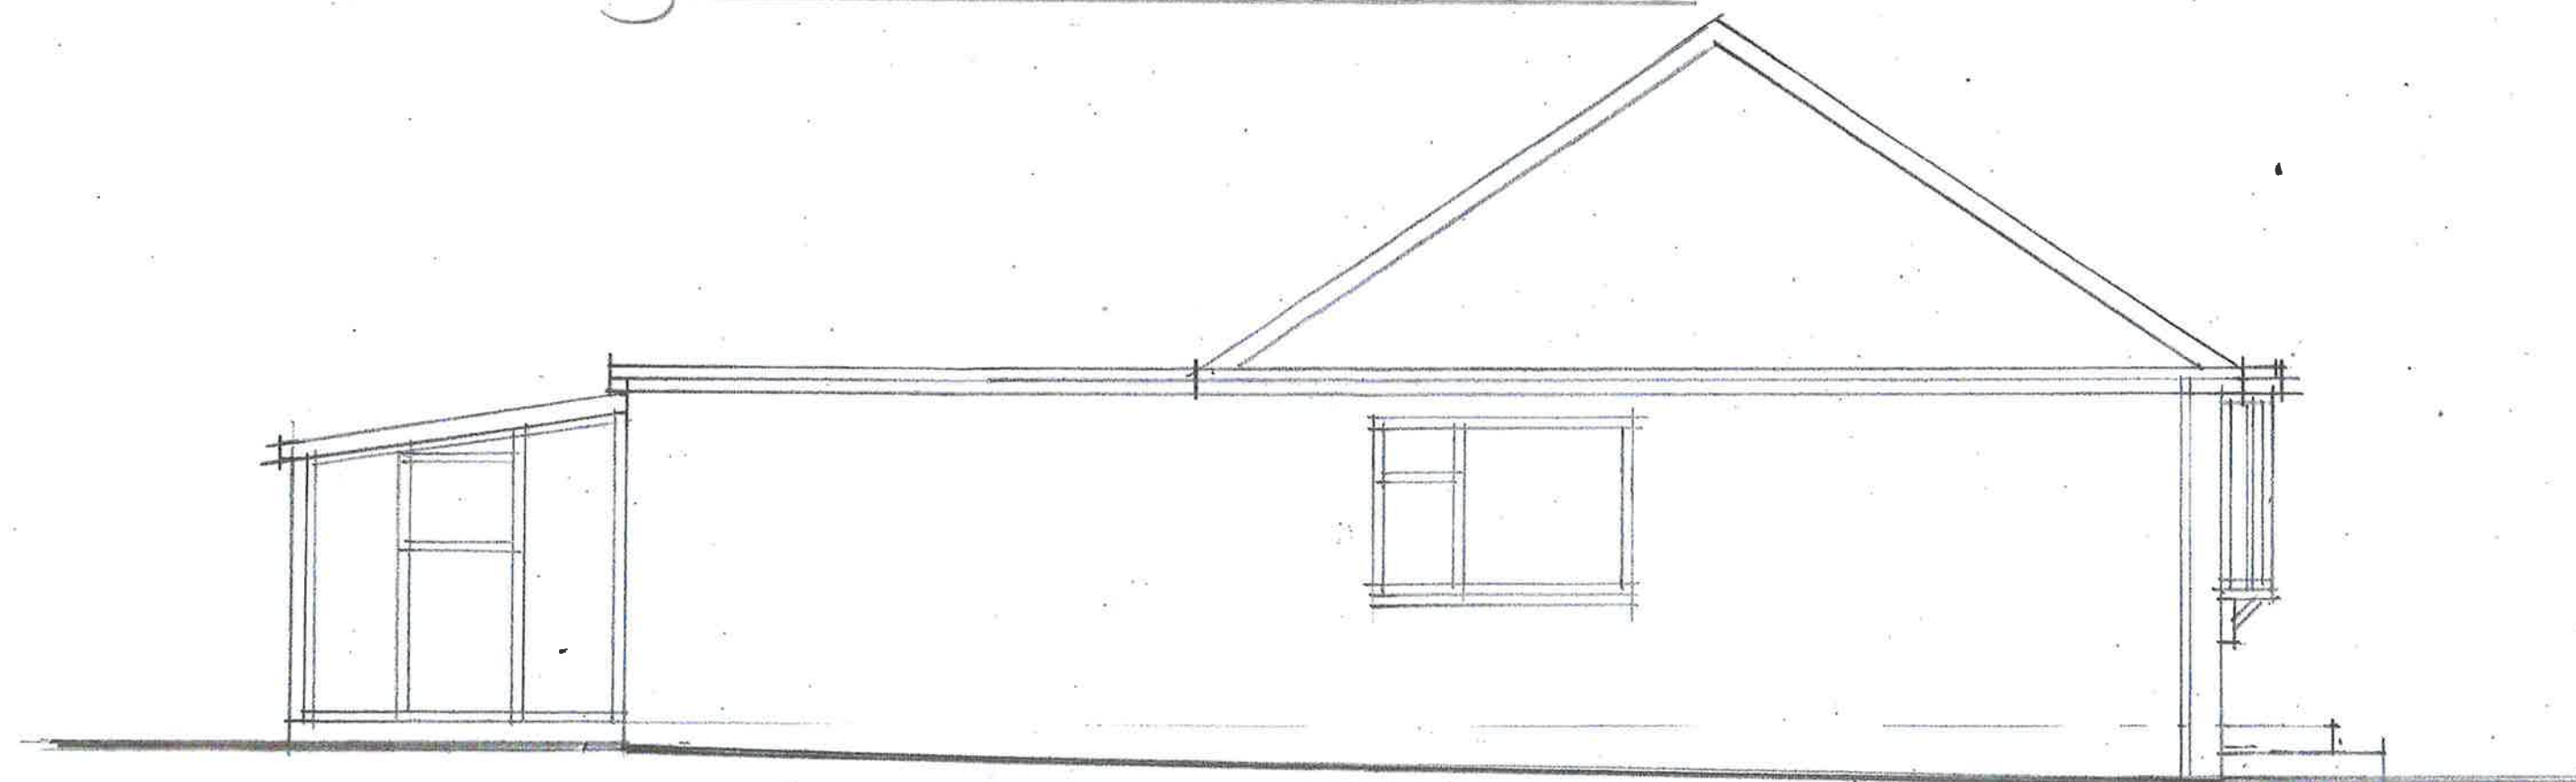

Existing side elevation (east) 1:50