



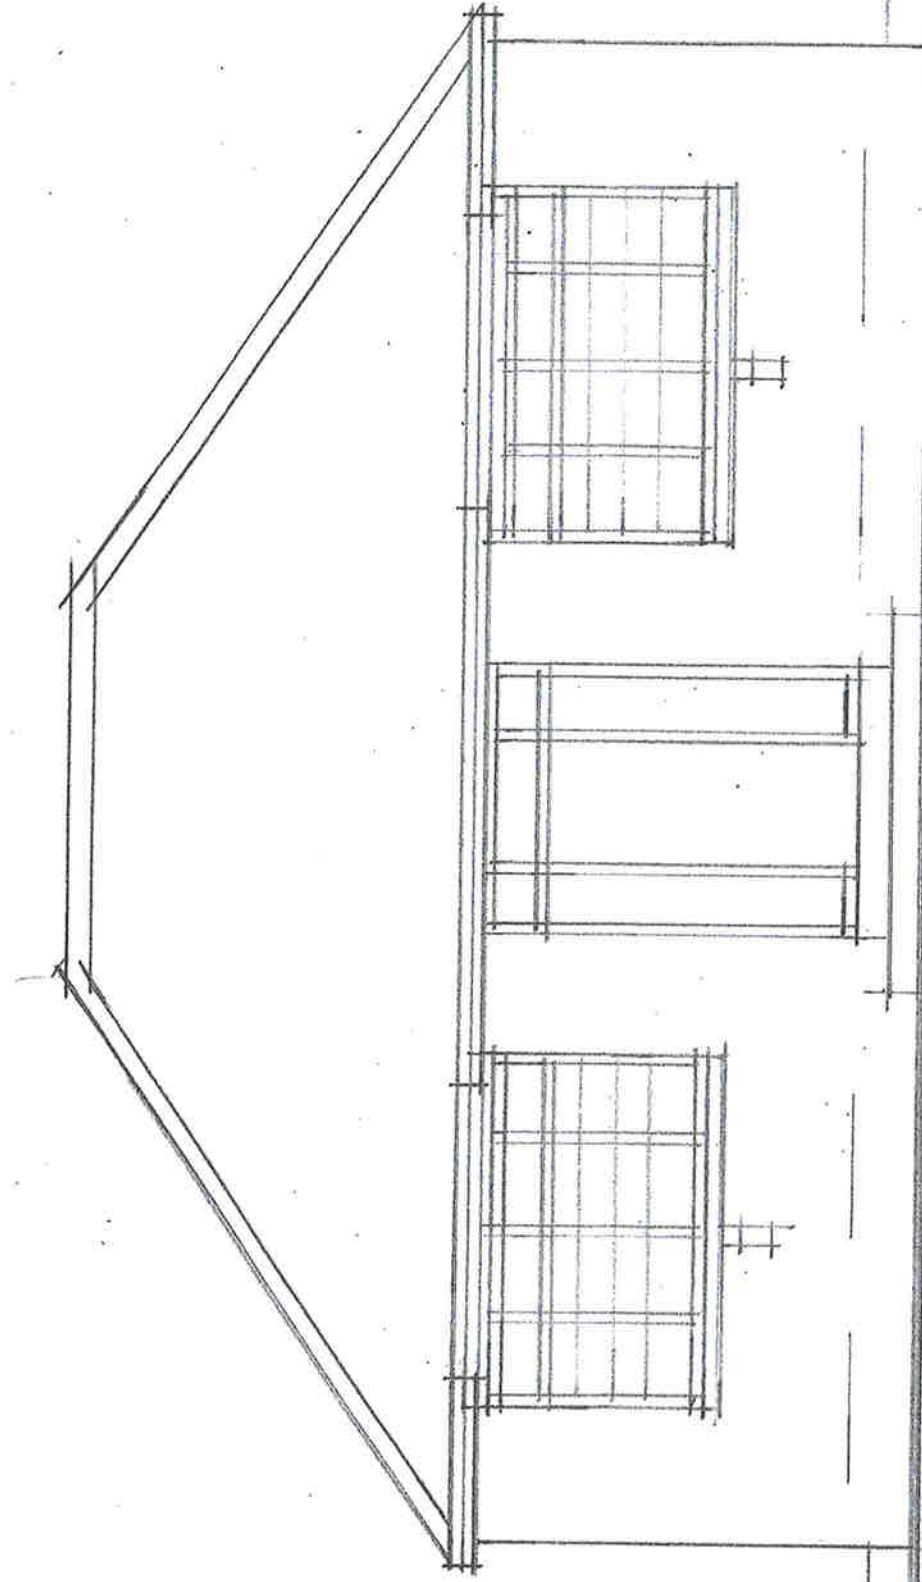

Existing front elevation (north) 1=50

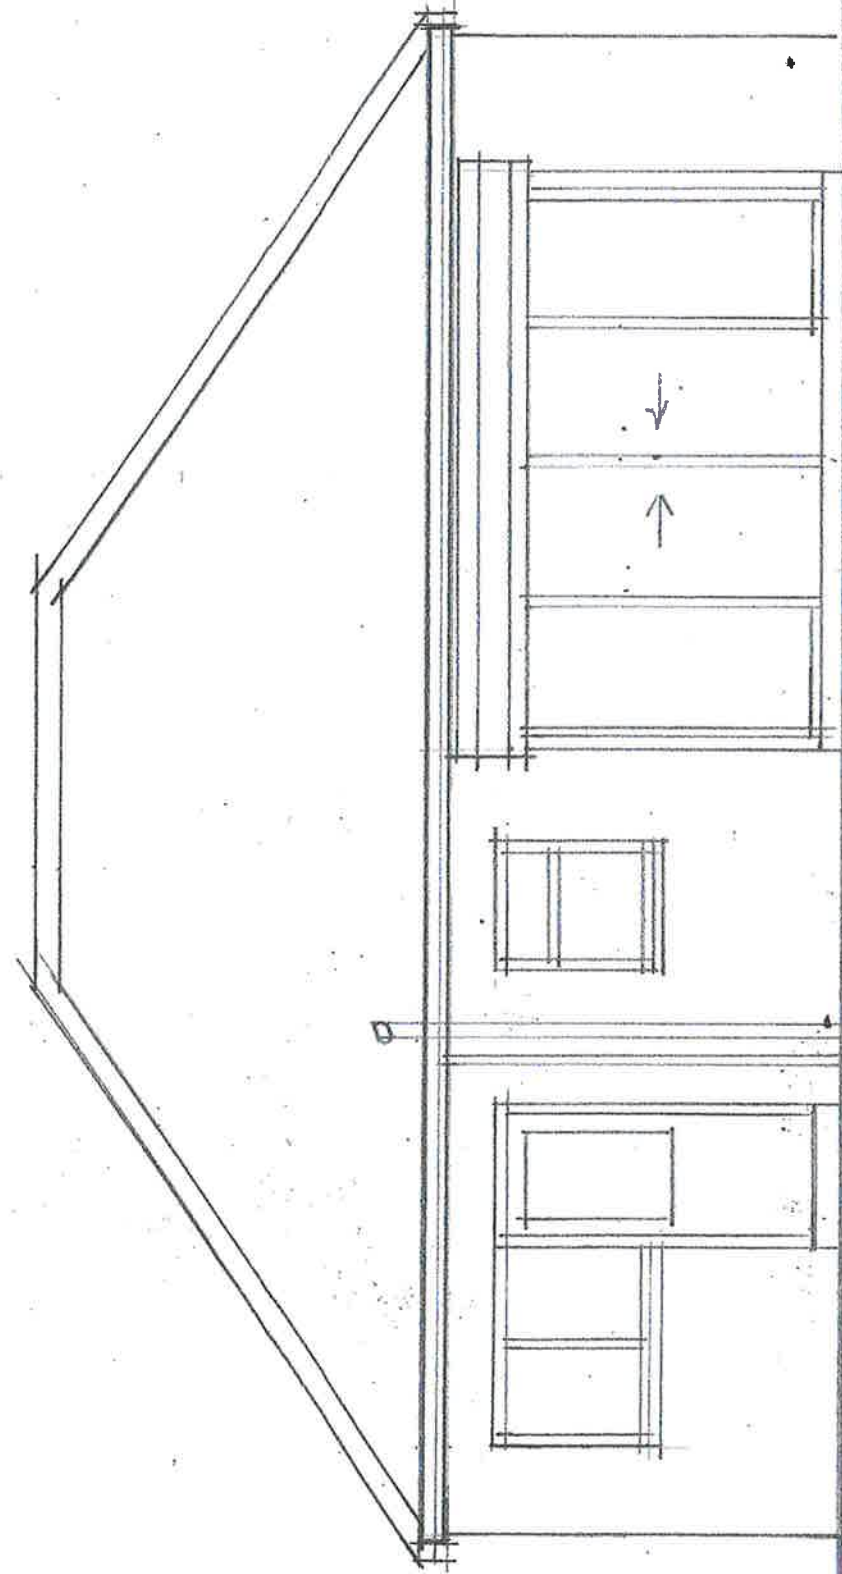

Existing rear elevation (south) 1=50