


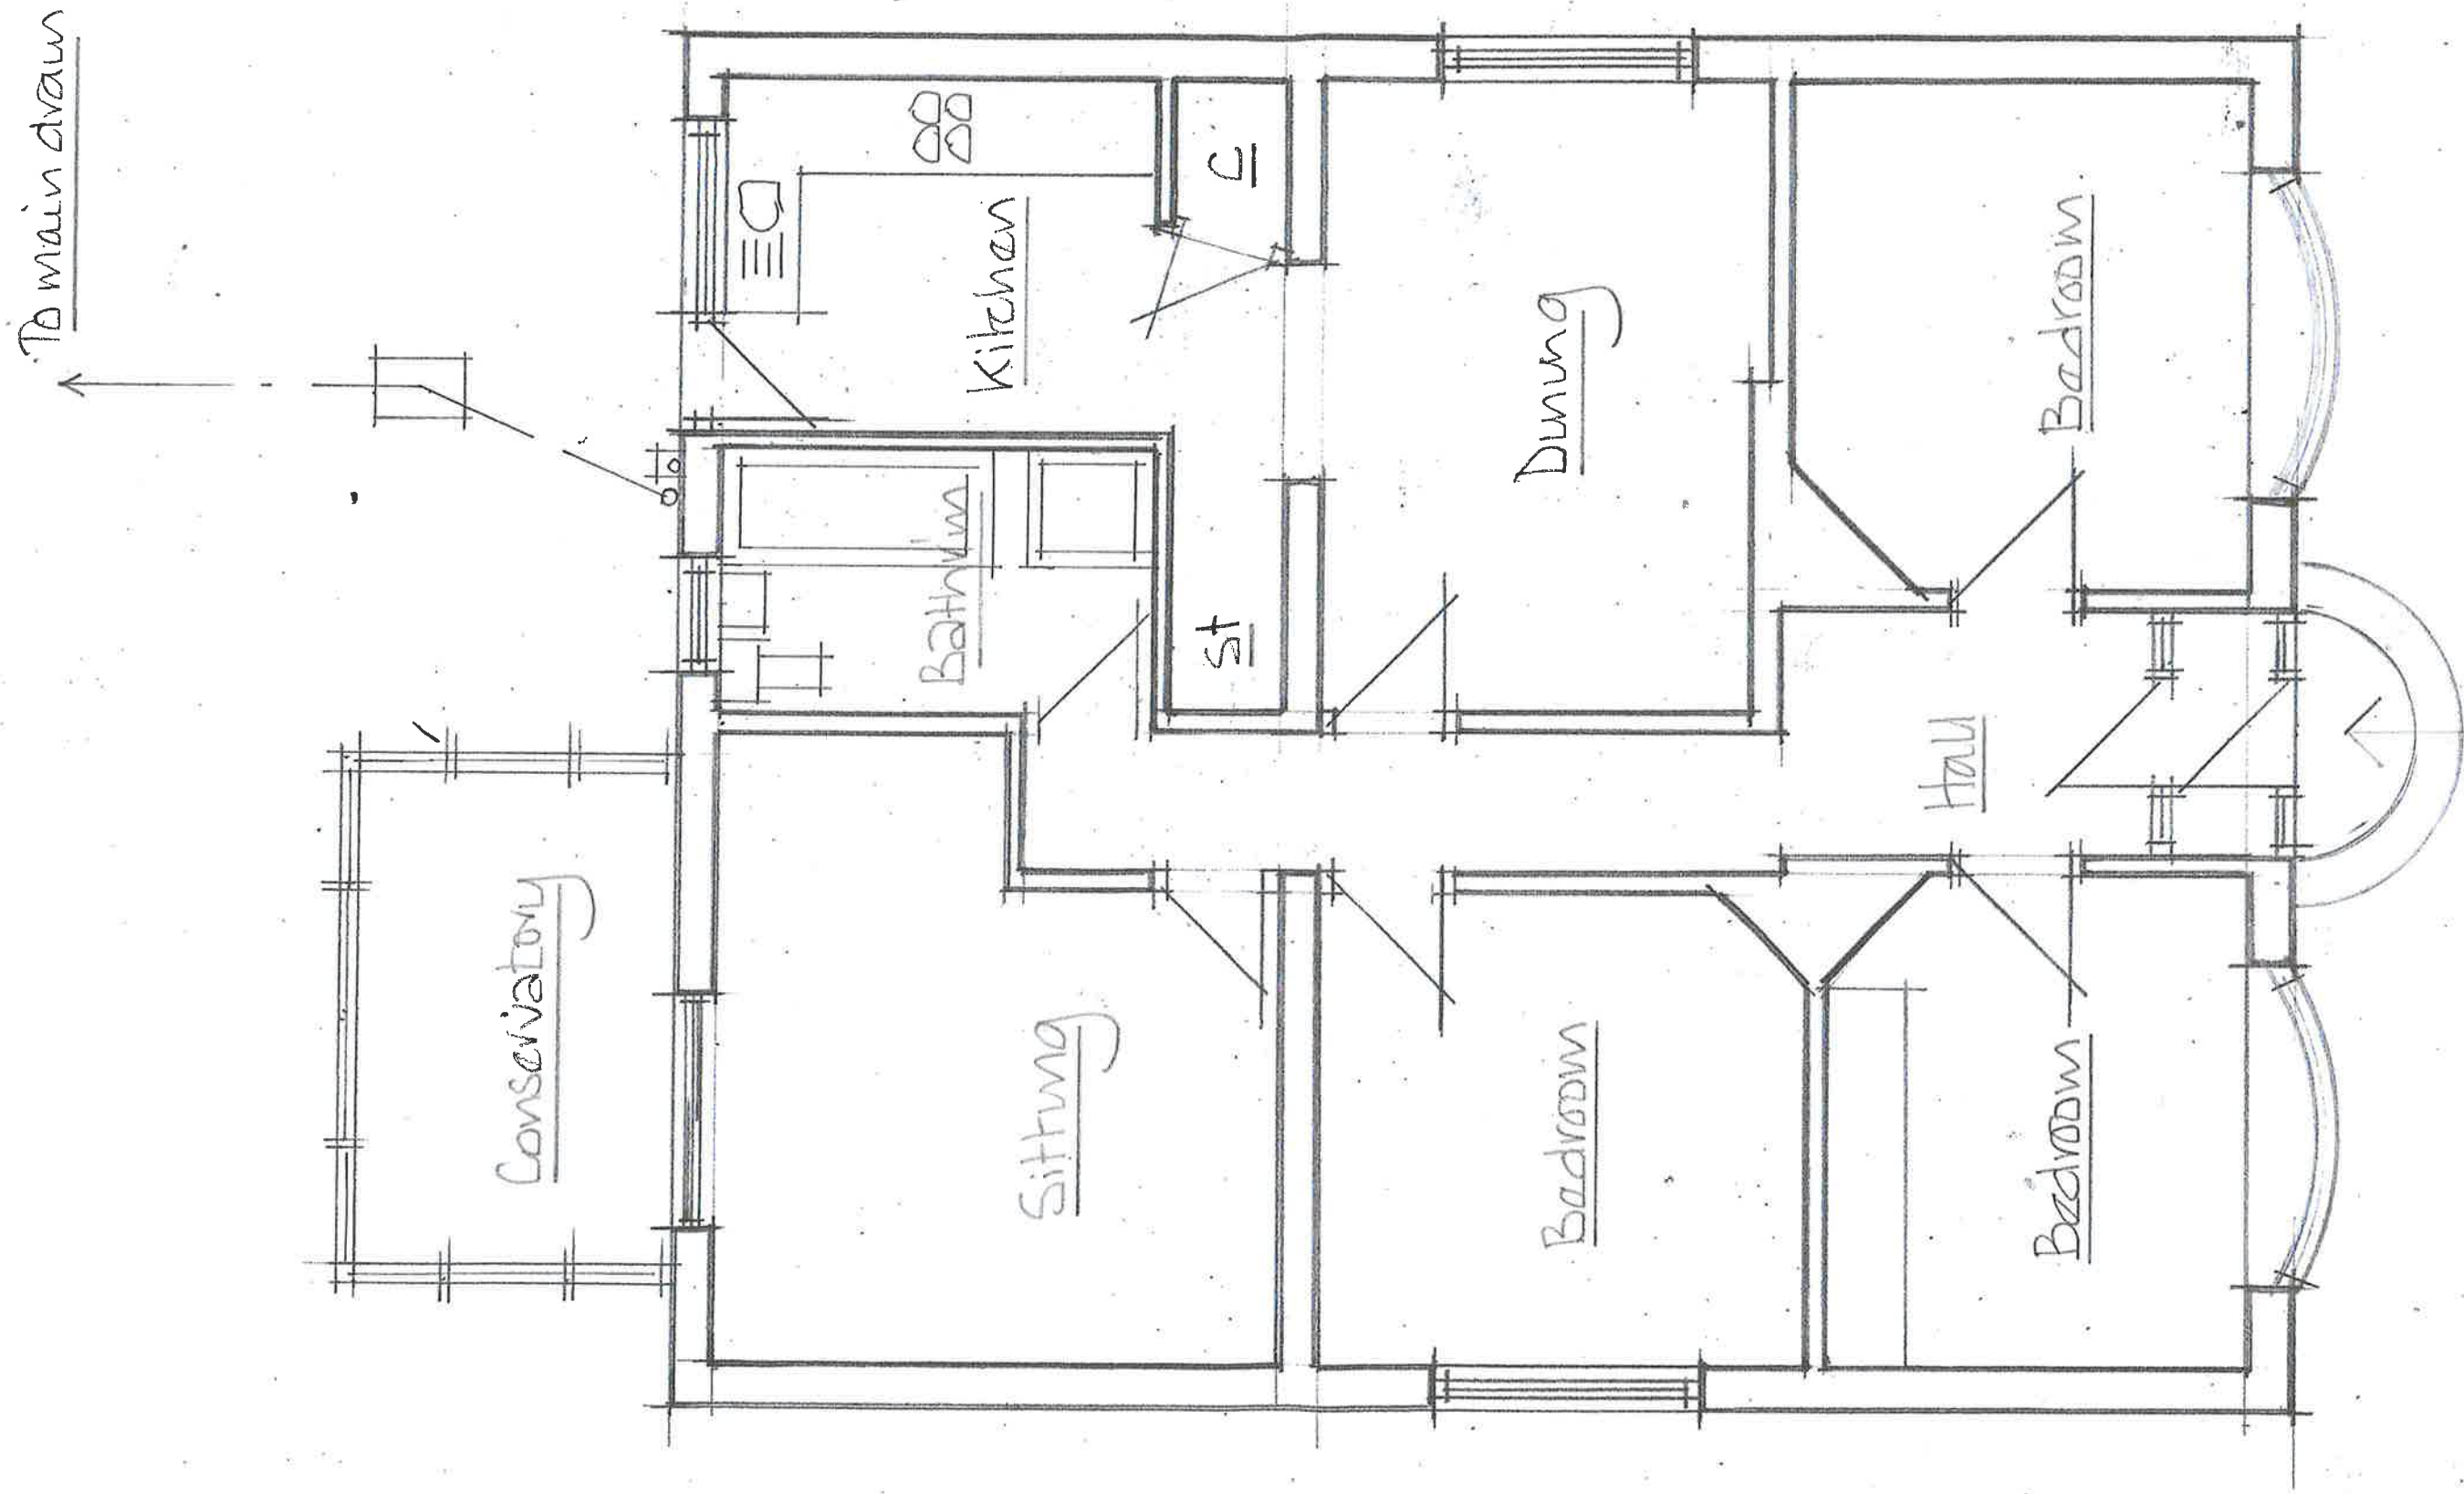

Existing ground floor plan 1-50