


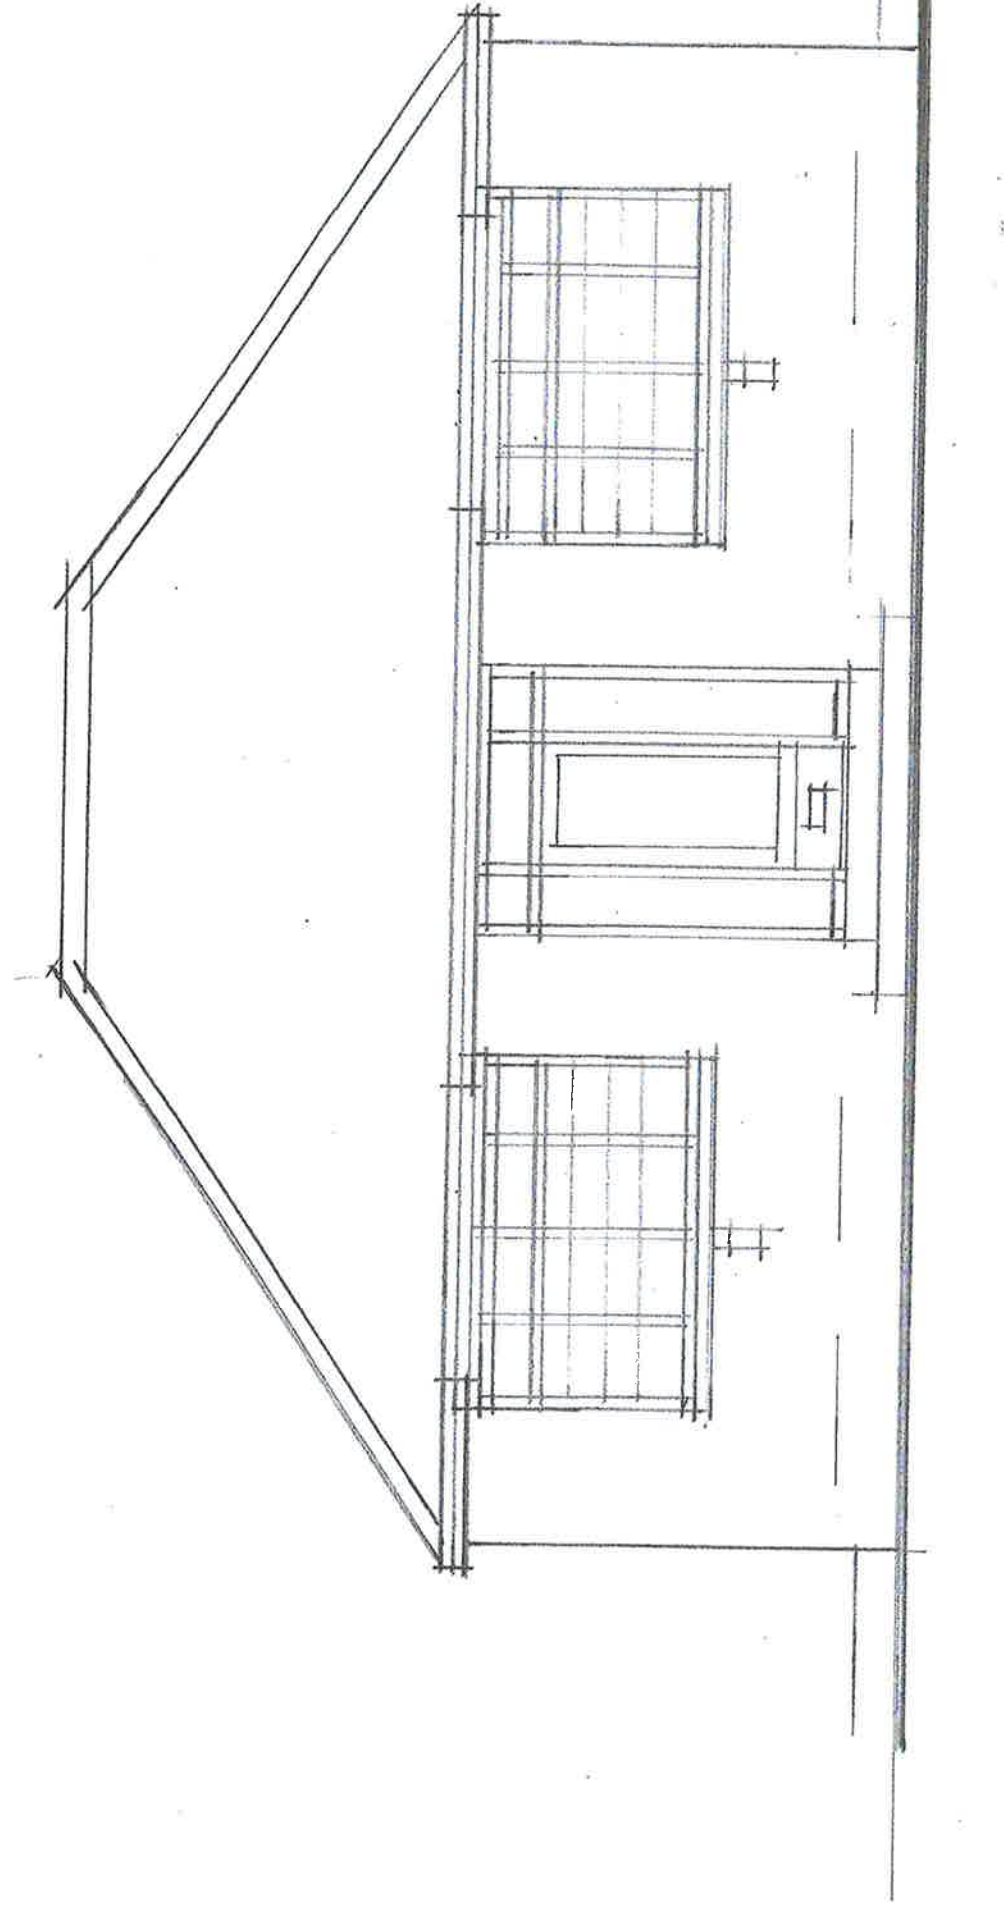


Proposed front elevation (north) 1:50

(Un-changed)

PVC doors/windows to be
navy blue pvc.

Facades/rafters to
be navy blue
pvc

Fibre-glass flat
roof.
Painted render walls
to match existing

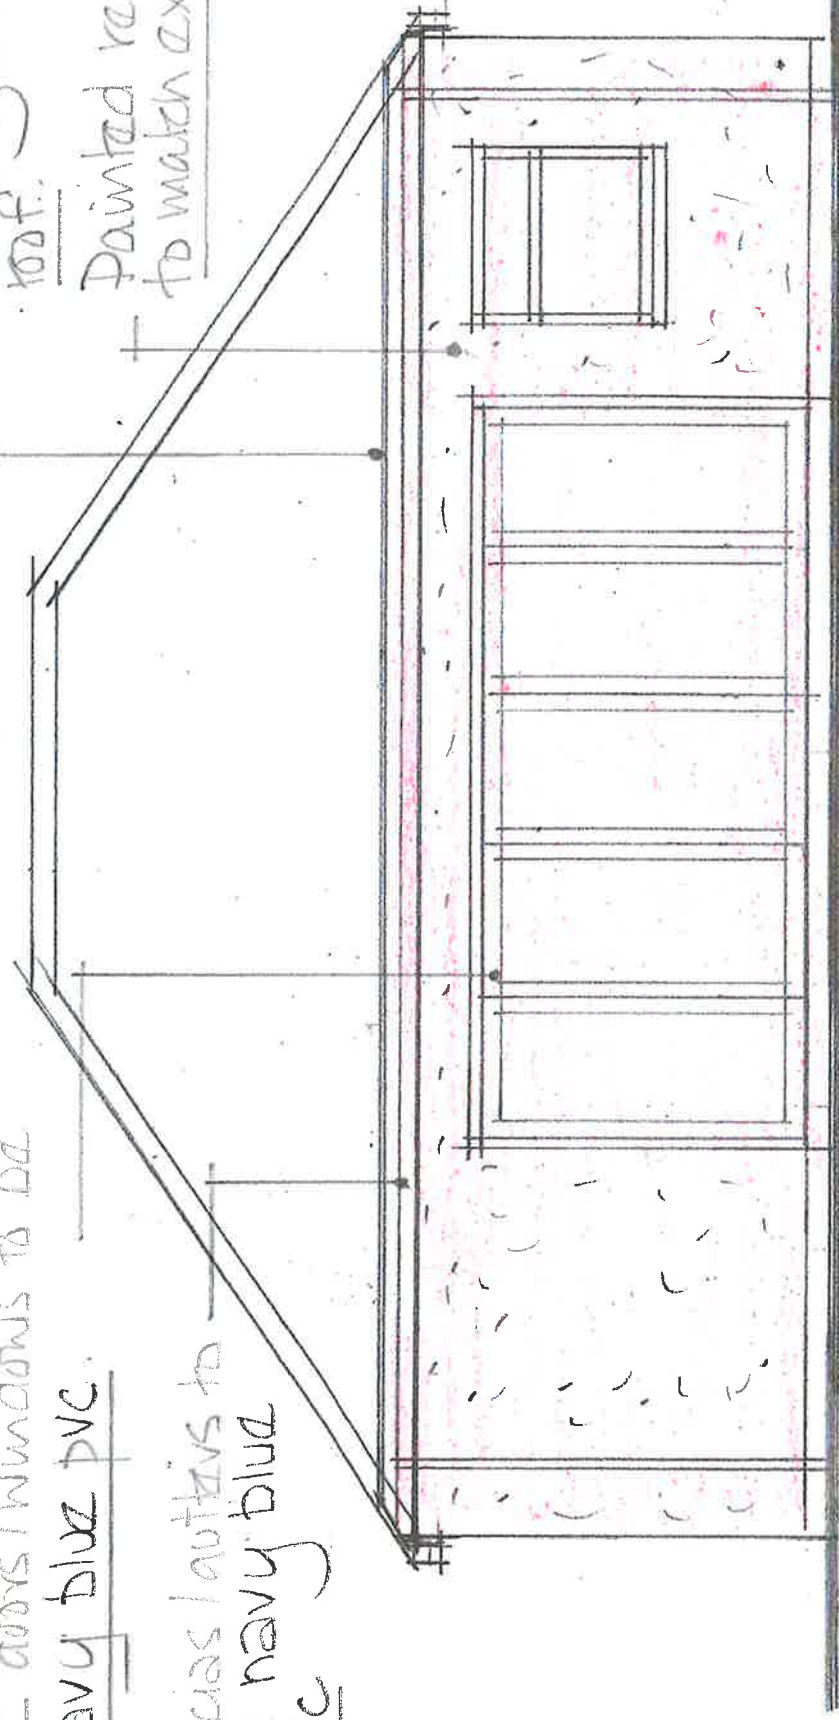

Proposed rear elevation (south) 1:50