


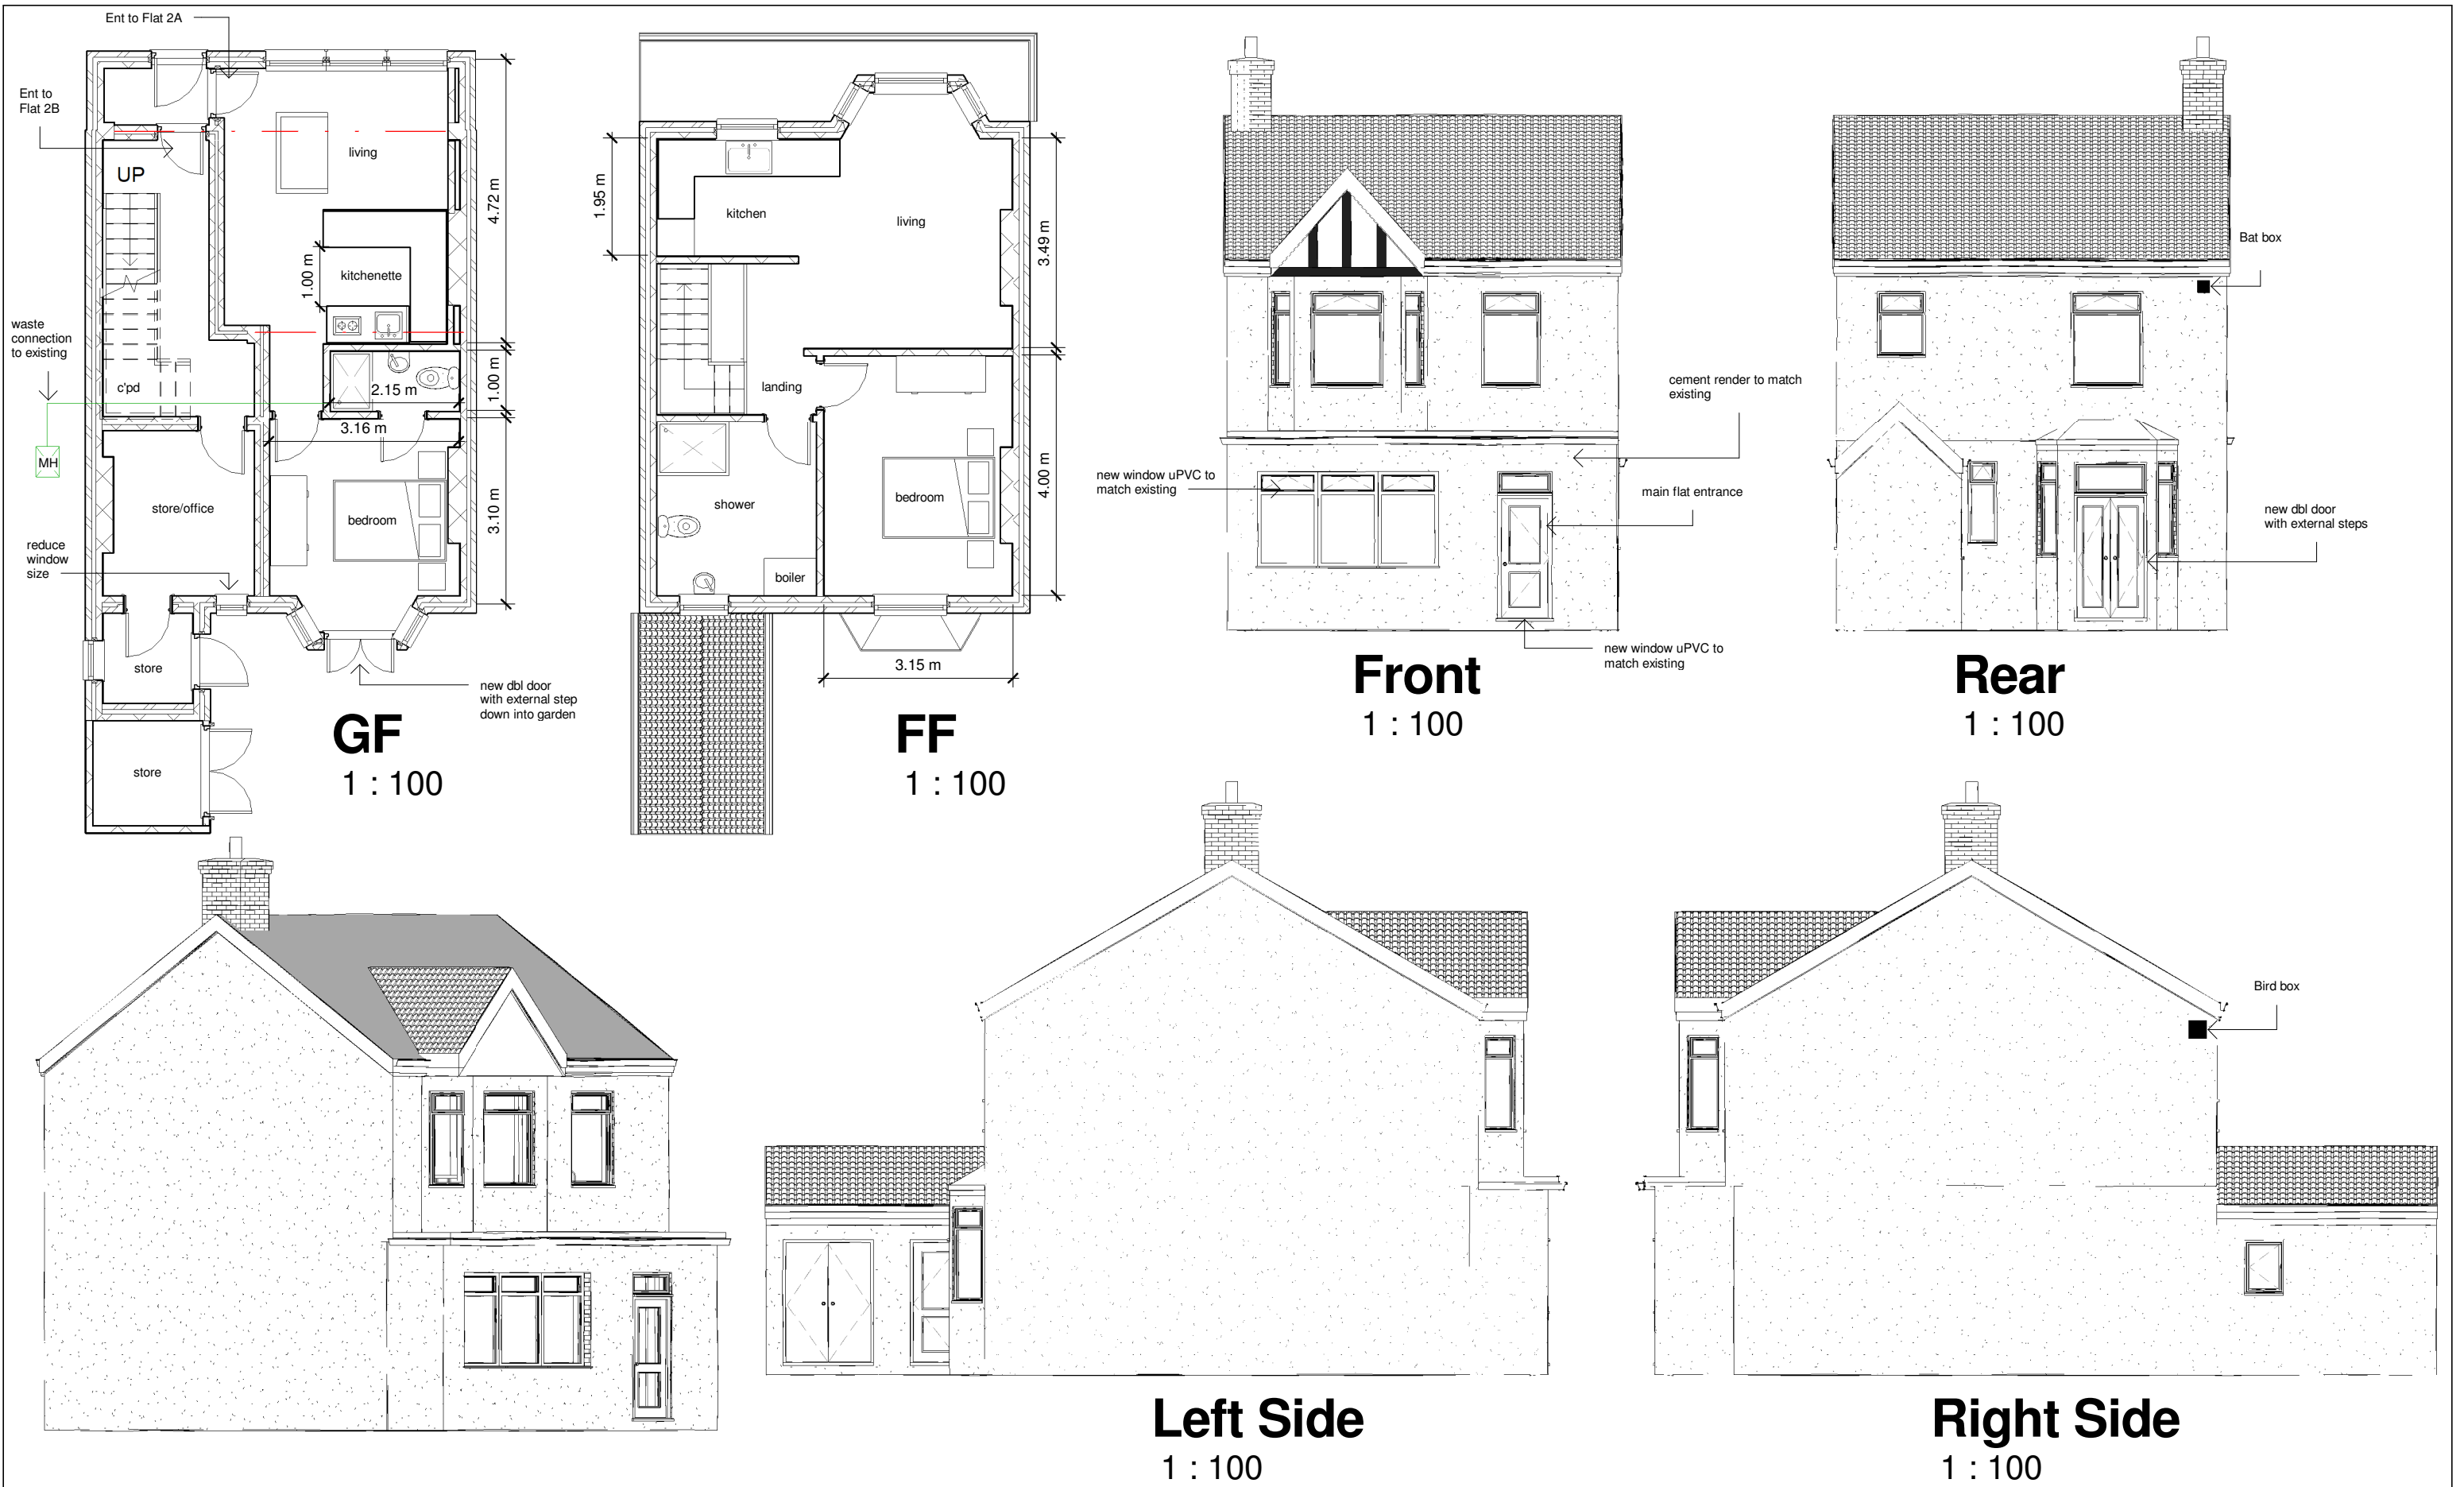

No.			Description		Date	

 www.ccs-solutions.co.uk				PROJECT 2A Victoria Rd, Port Talbot		CLIENT Mr Ariel Truman		
CODE	STATUS	SUITABILITY DESCRIPTION	PURPOSE OF ISSUE	SHEET Proposed		Date 20/07/2023	Project number 15/07/2023	Scale (@ A3) 1 : 100
						Drawn by CCS	DRAWING NUMBER A302	REV B
						Checked by Client		