




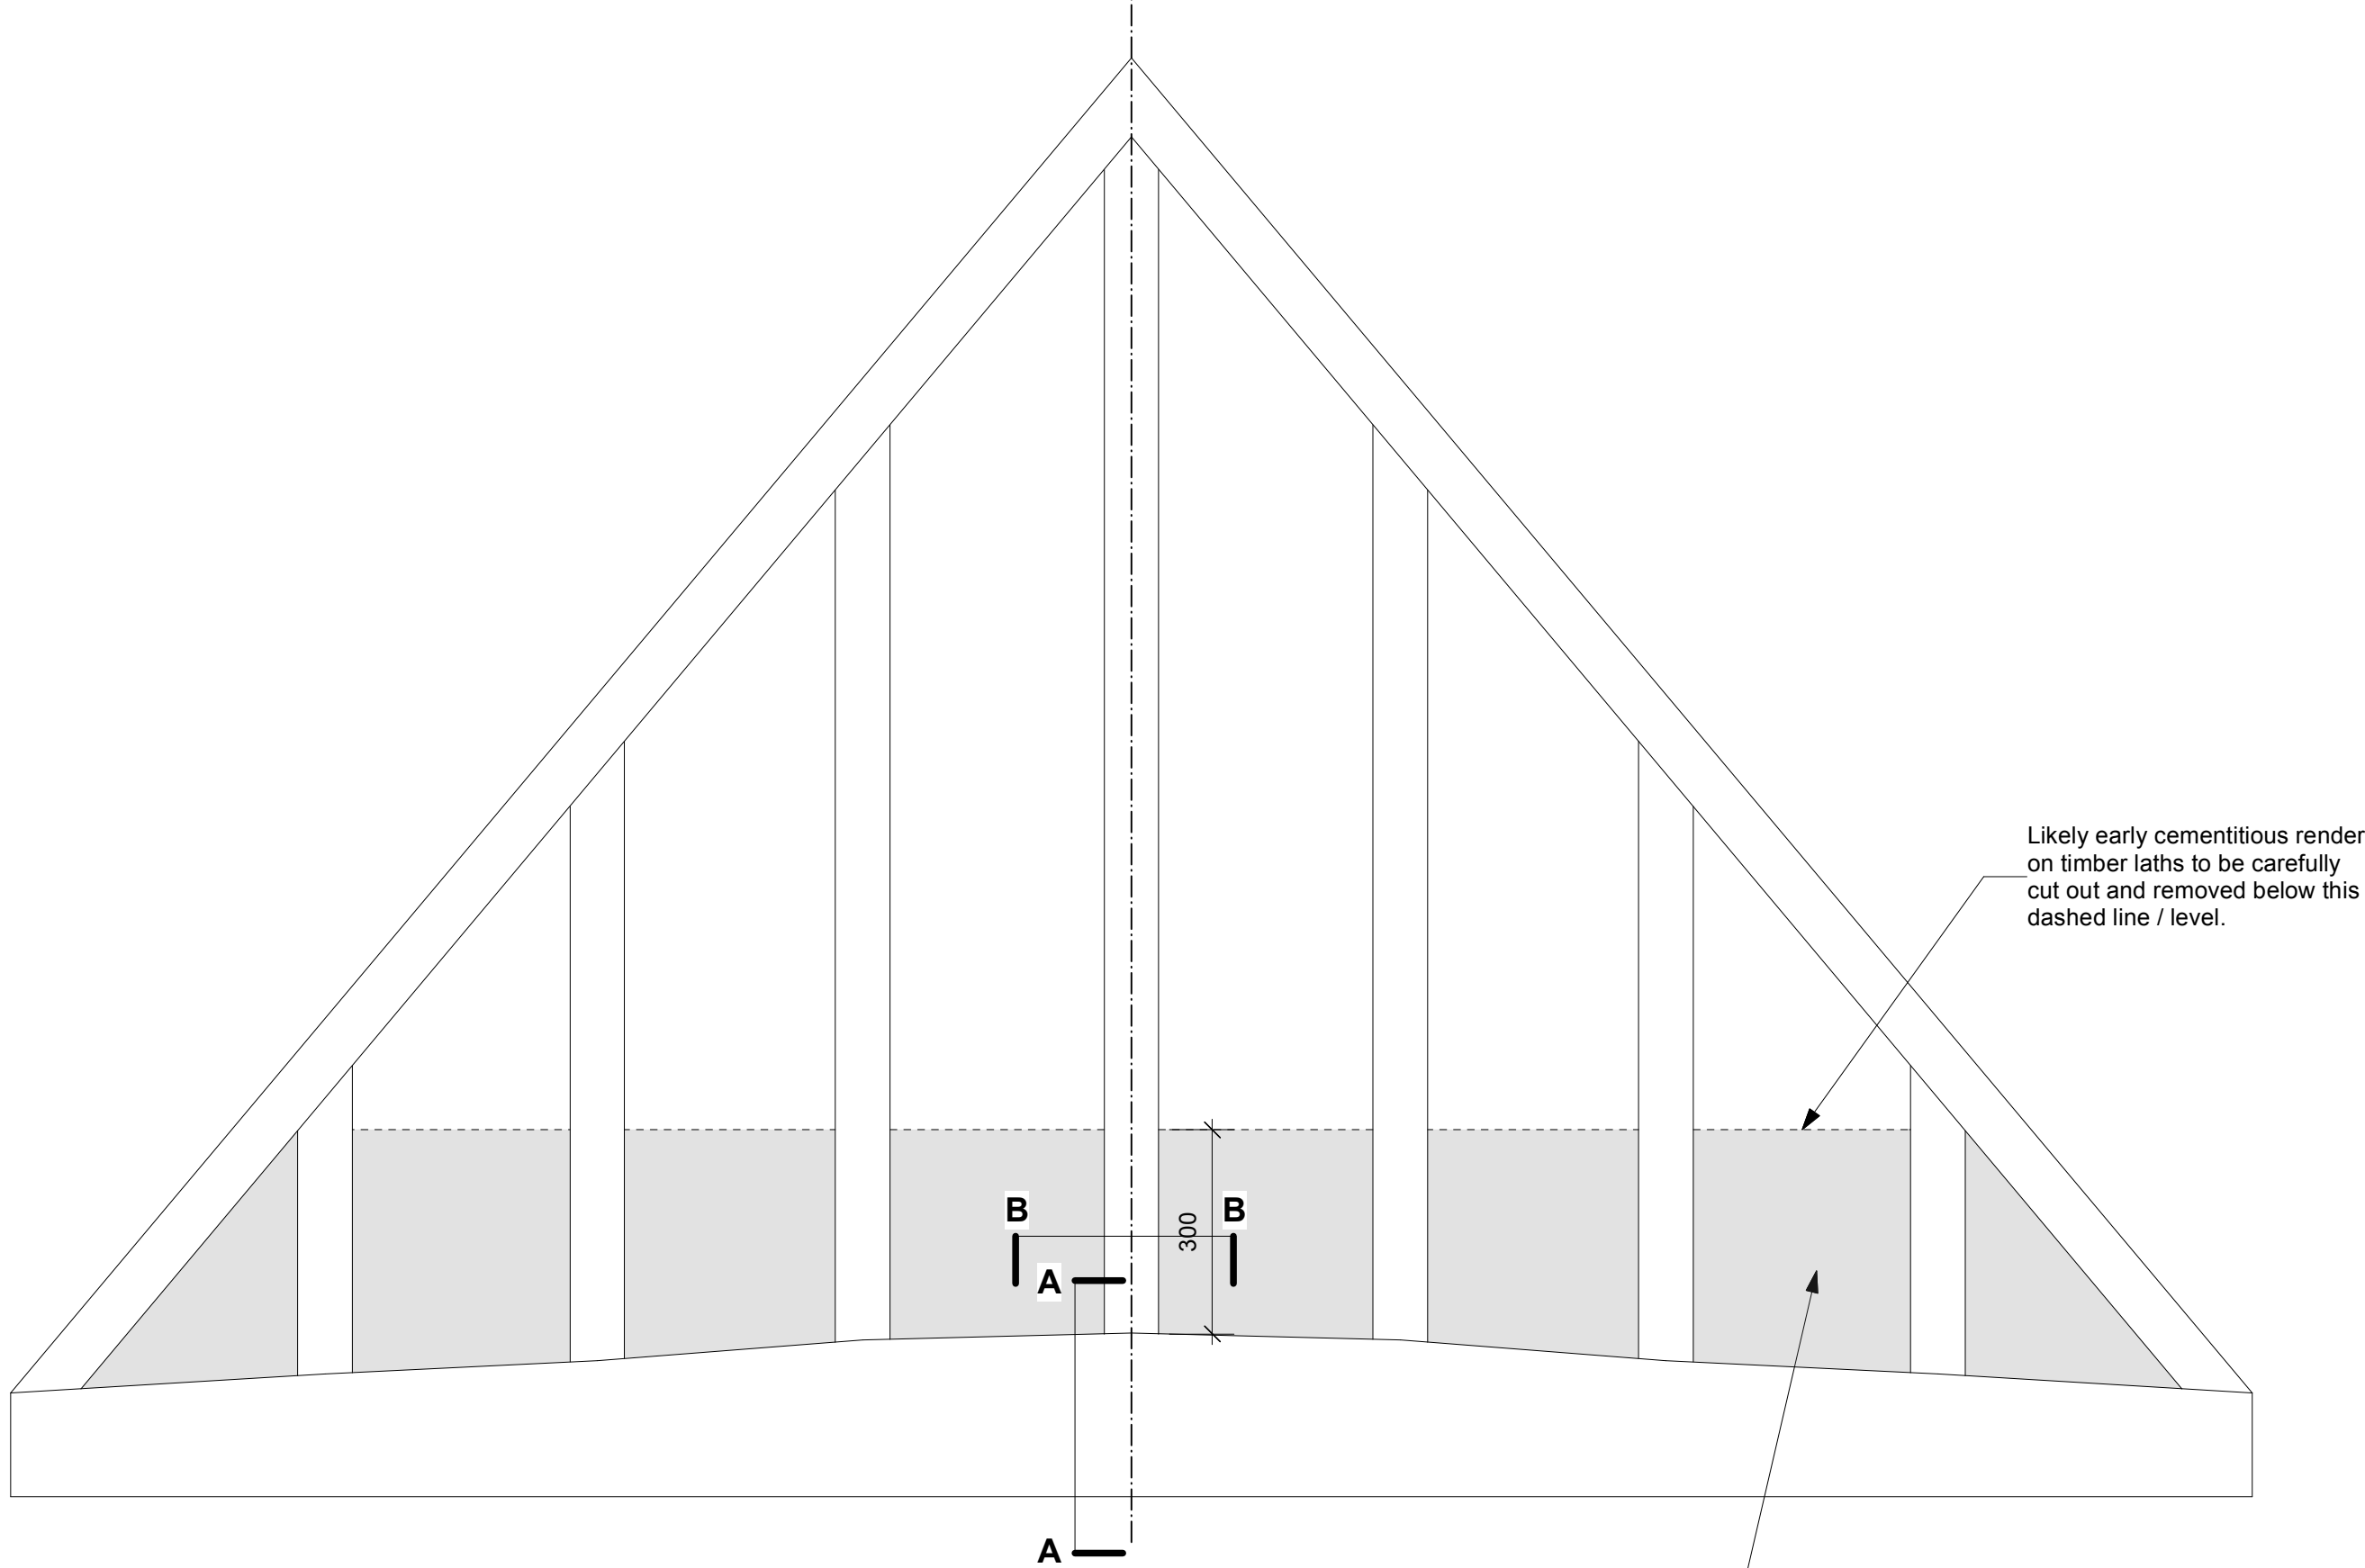


GABLET INTERNAL ELEVATION WITHIN ROOFSPACE (ABOVE FLATS 3, 4, 5 & 6) - AS EXISTING 1:10
(FLATS 1, 2, 7 & 8 HAVE ADDITIONAL INTERMEDIATE RAILS)

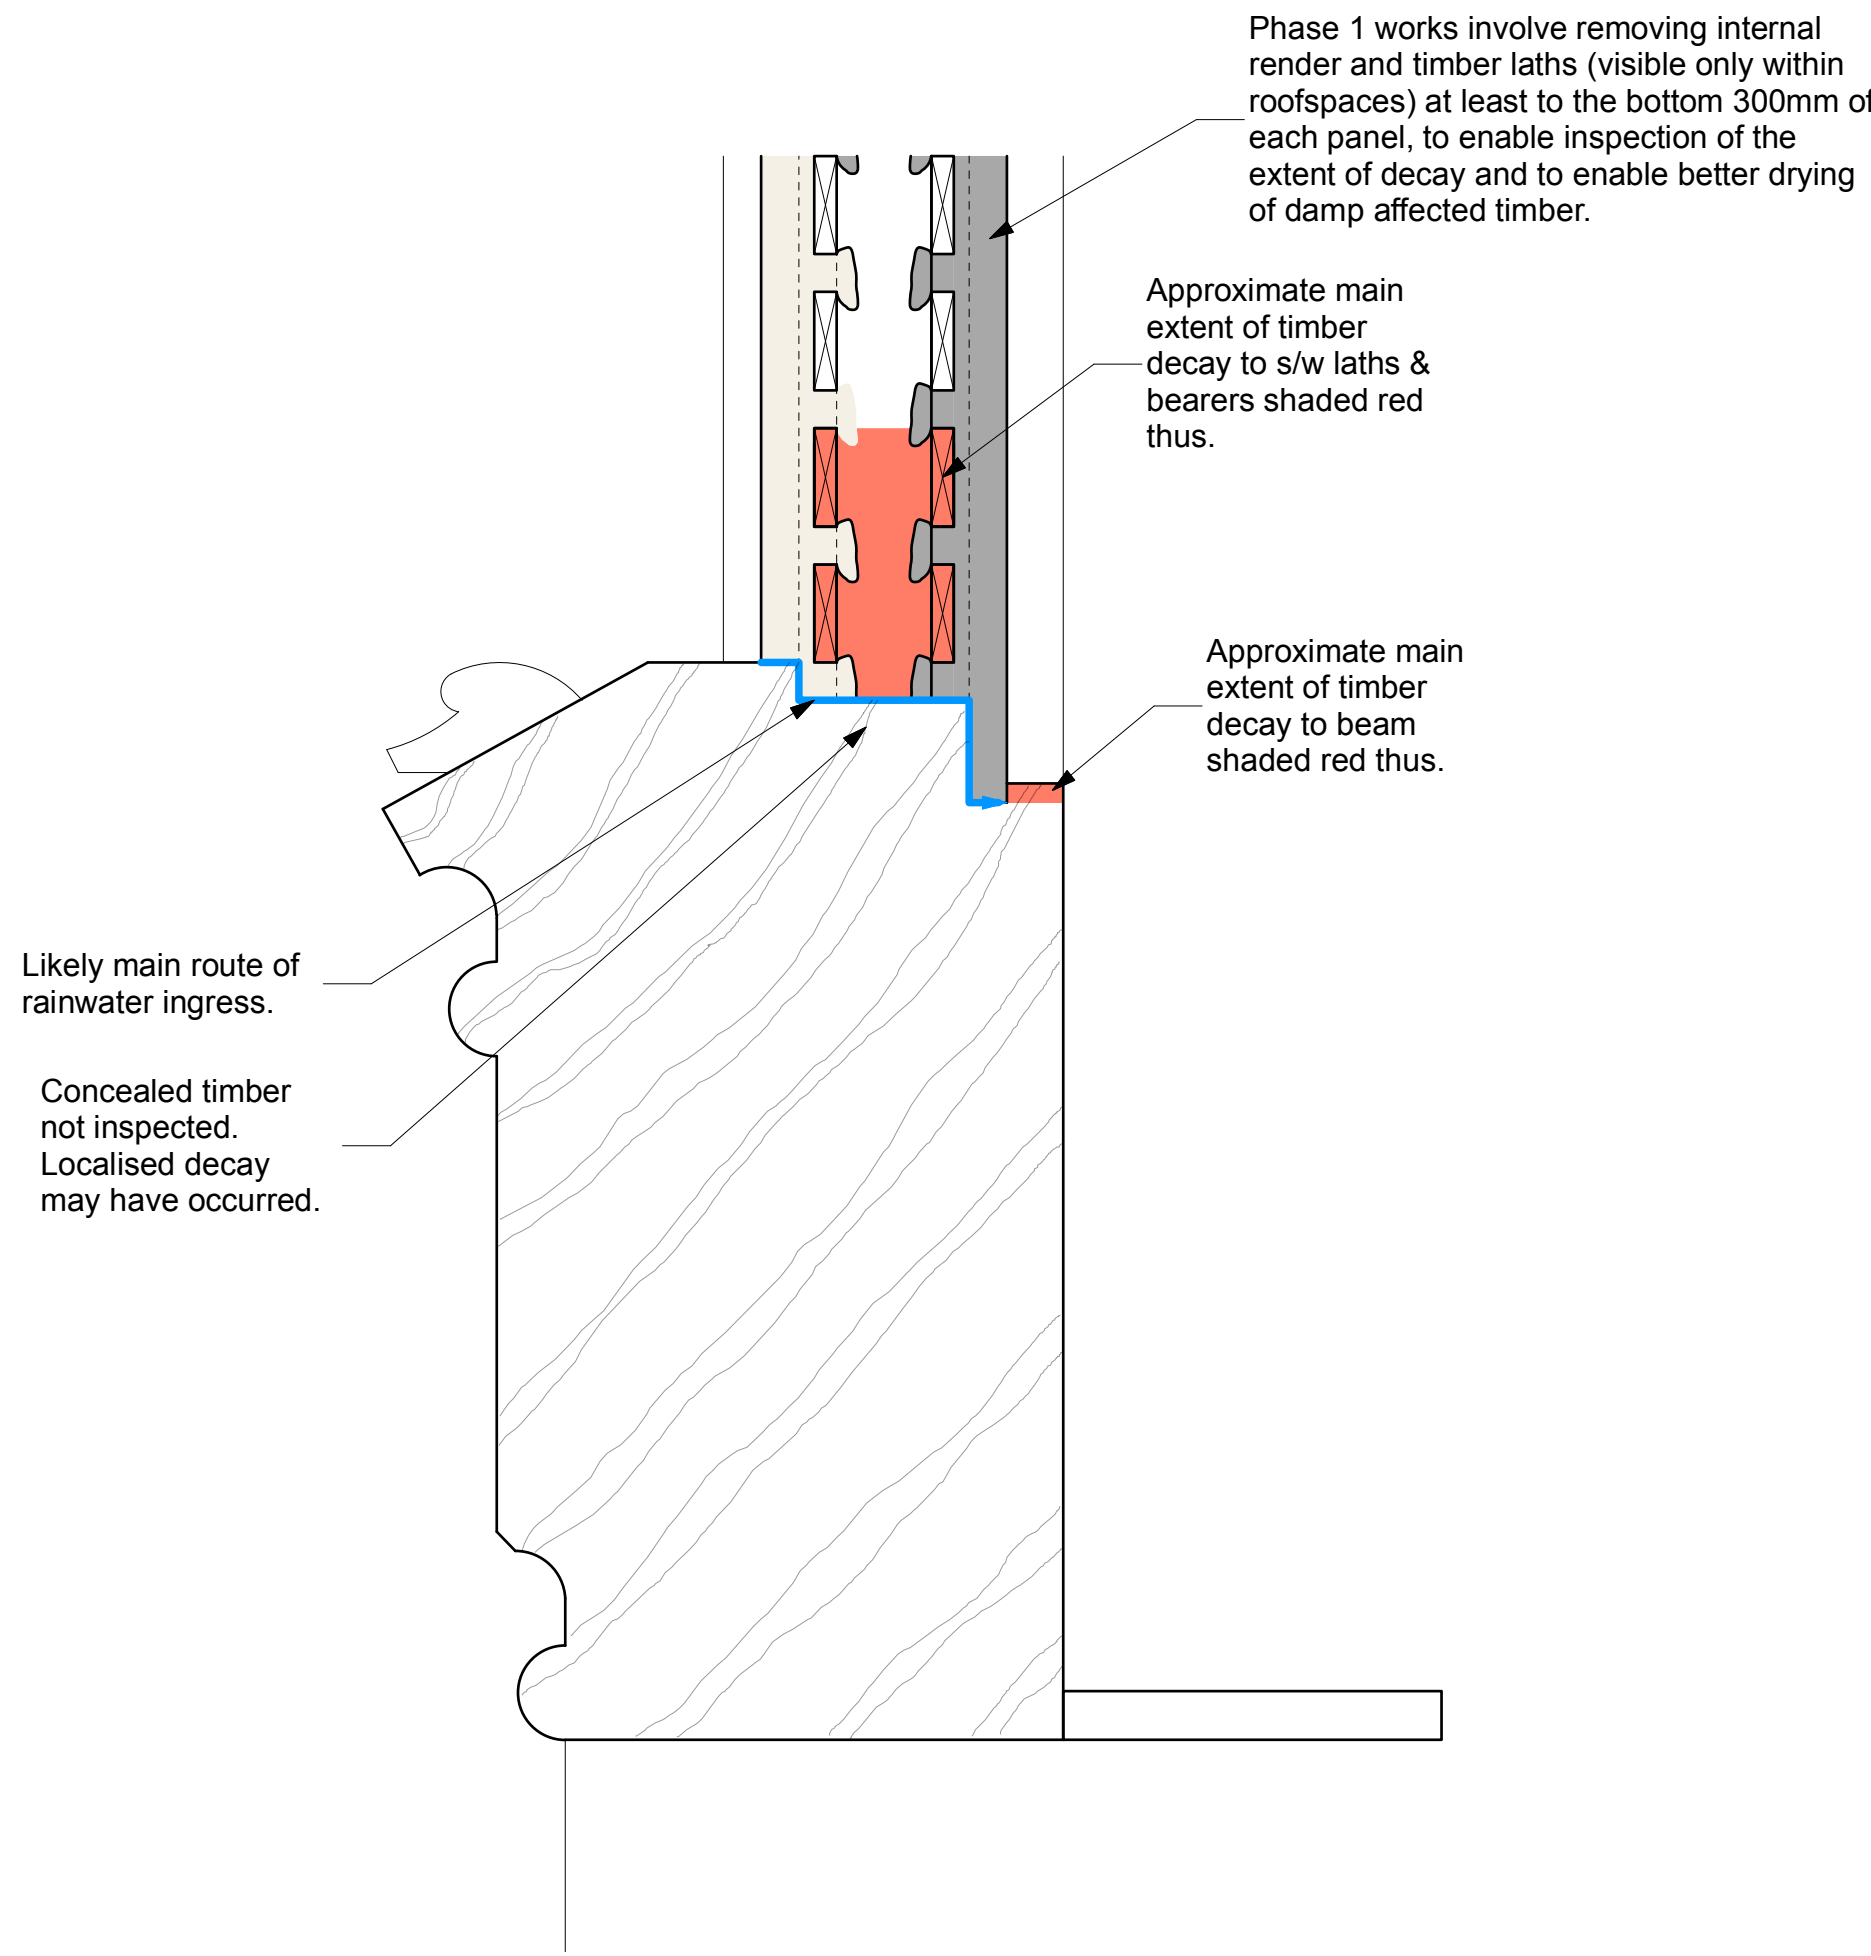


**TYPICAL VERTICAL SECTION A-A
- AS EXISTING 1:2**

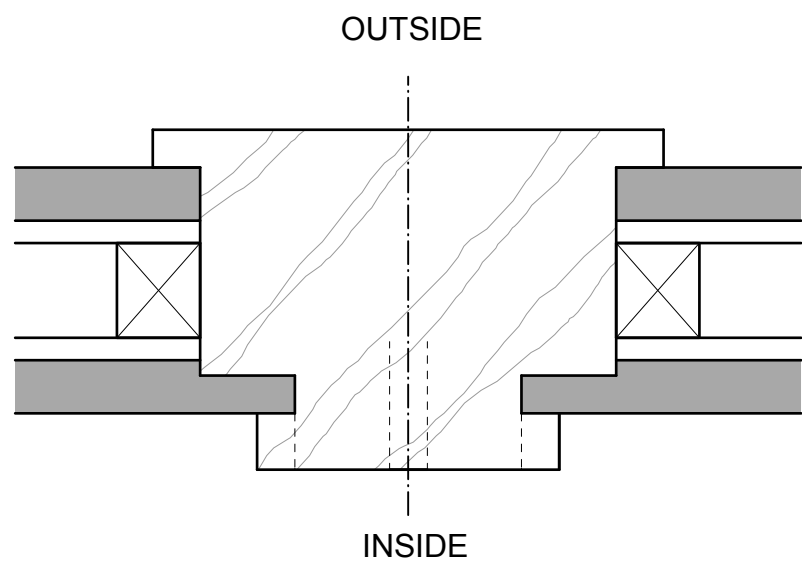


**TYPICAL HORIZONTAL SECTION
B-B - AS EXISTING 1:2**

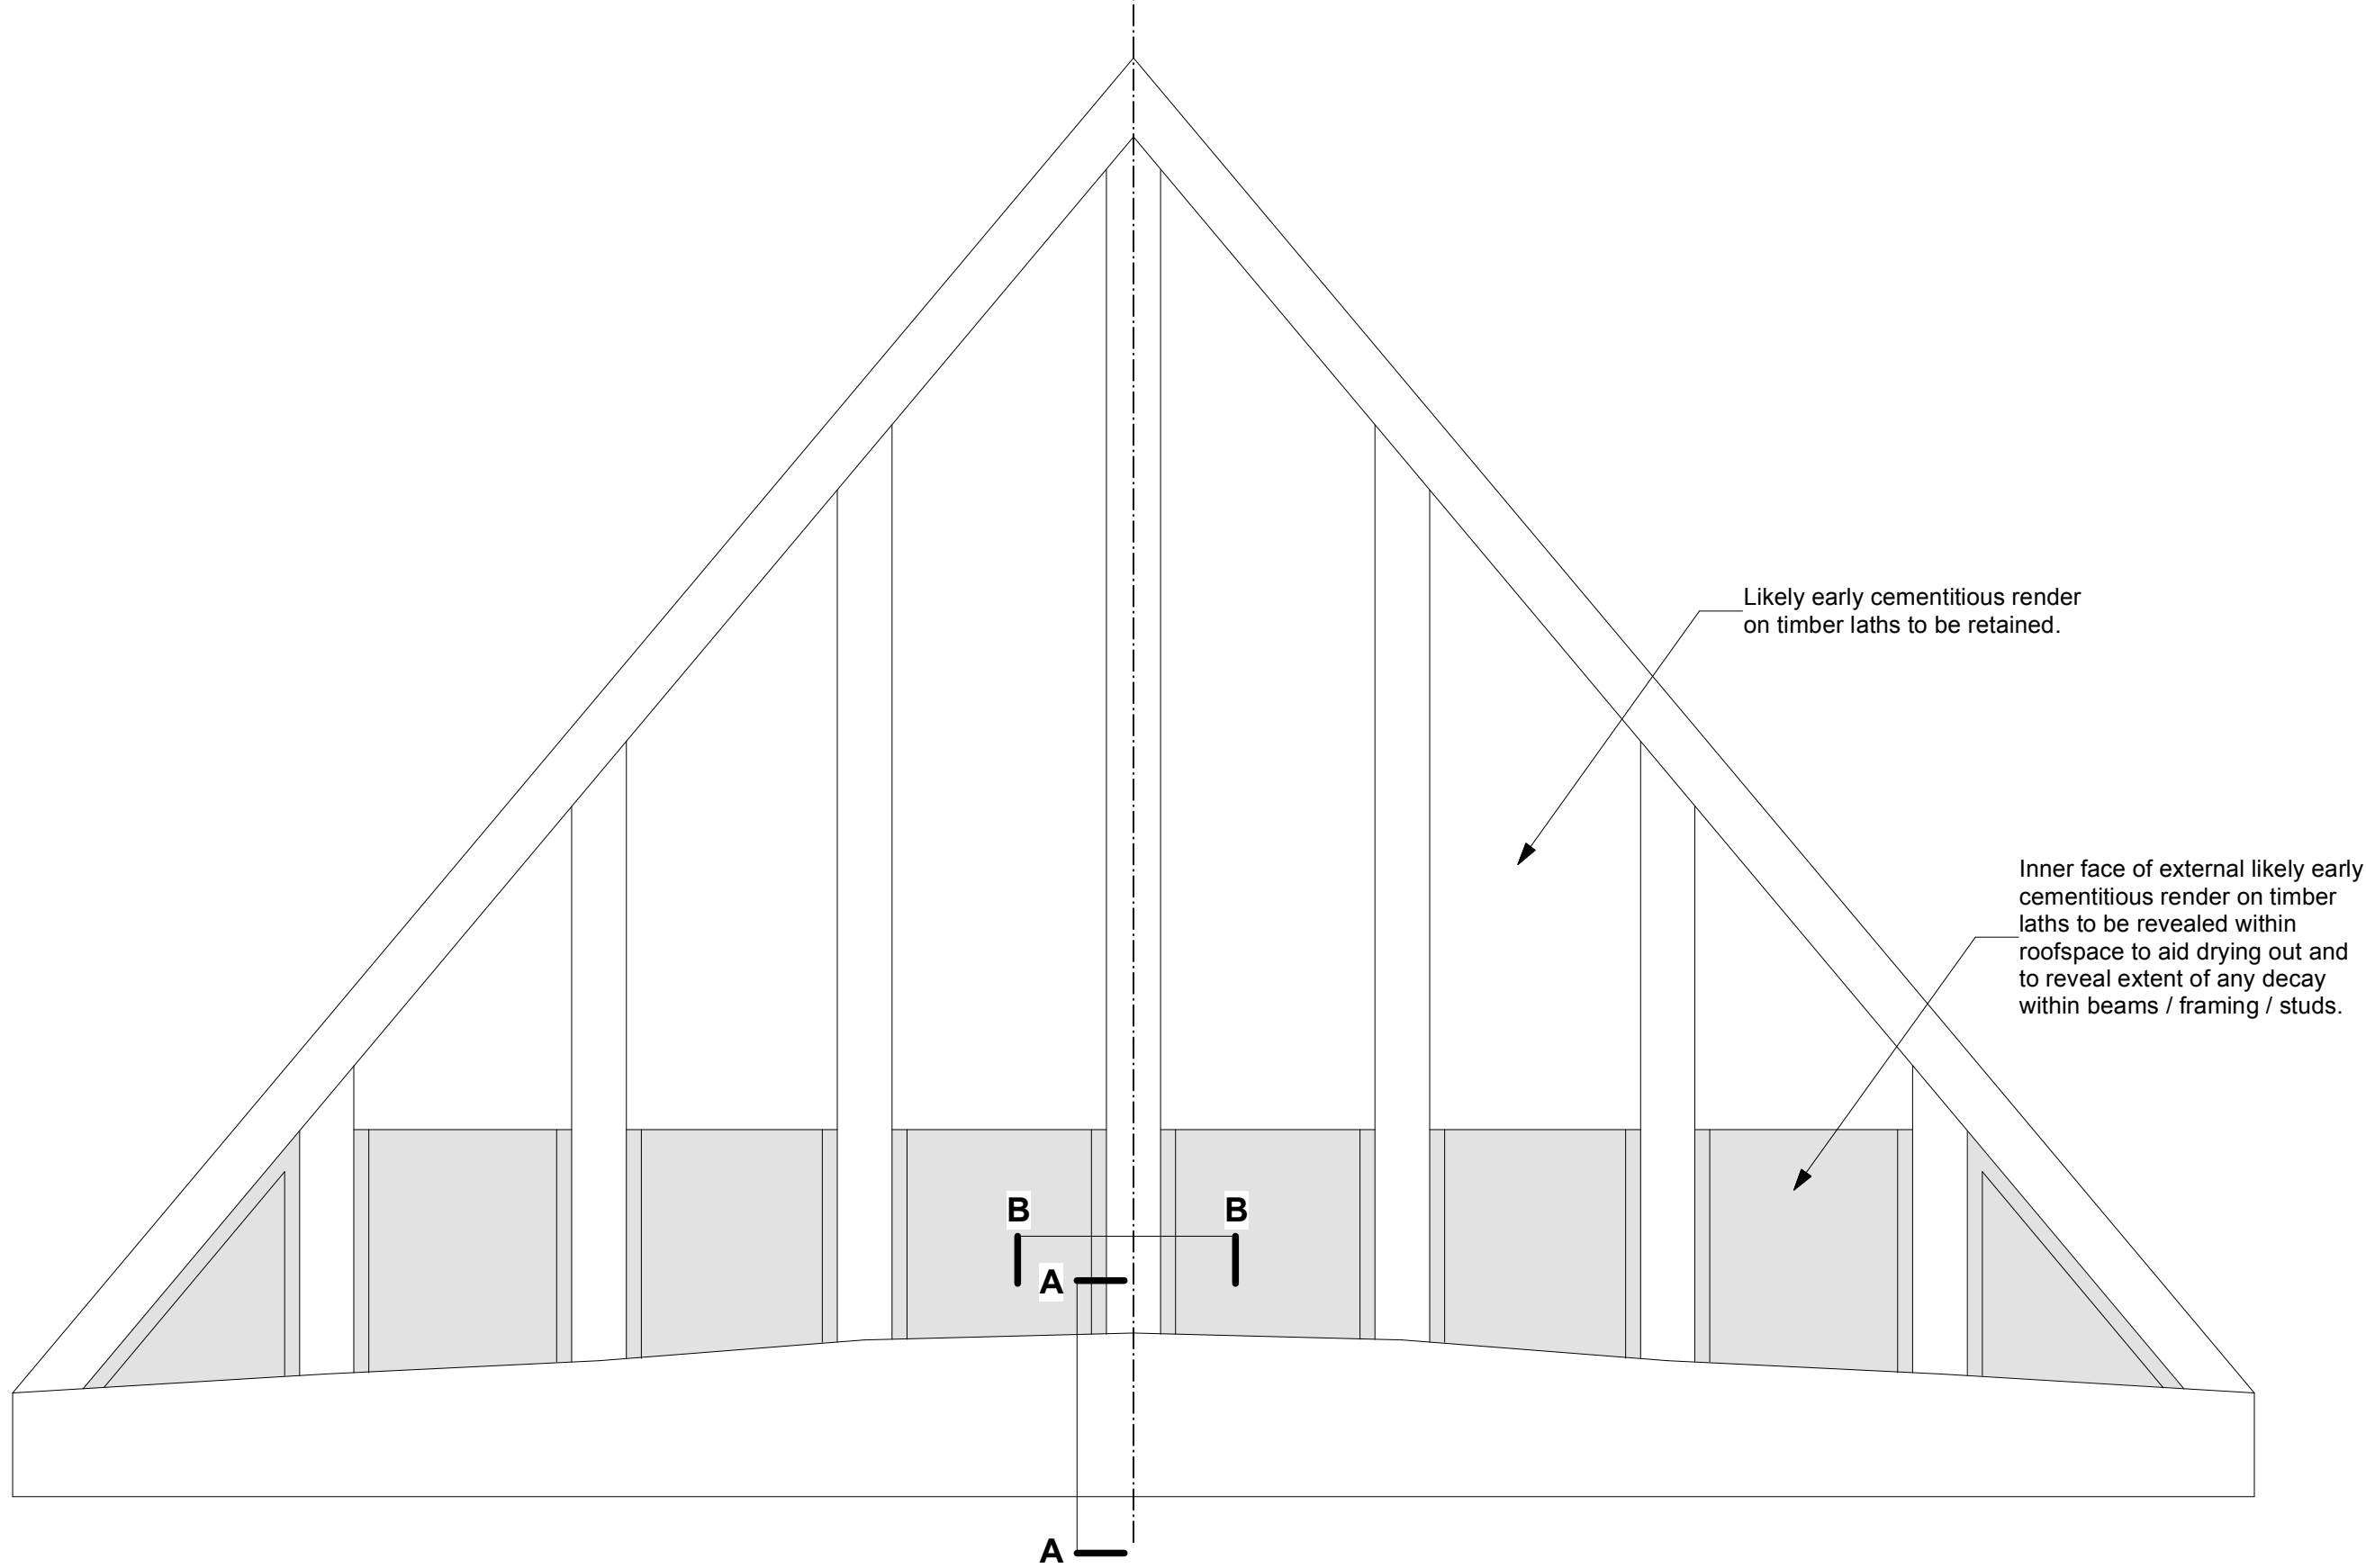

GABLET INTERNAL ELEVATION WITHIN ROOFSPACE (ABOVE FLATS 3, 4, 5 & 6) - AS PROPOSED 1:10
(FLATS 1, 2, 7 & 8 HAVE ADDITIONAL INTERMEDIATE RAILS)

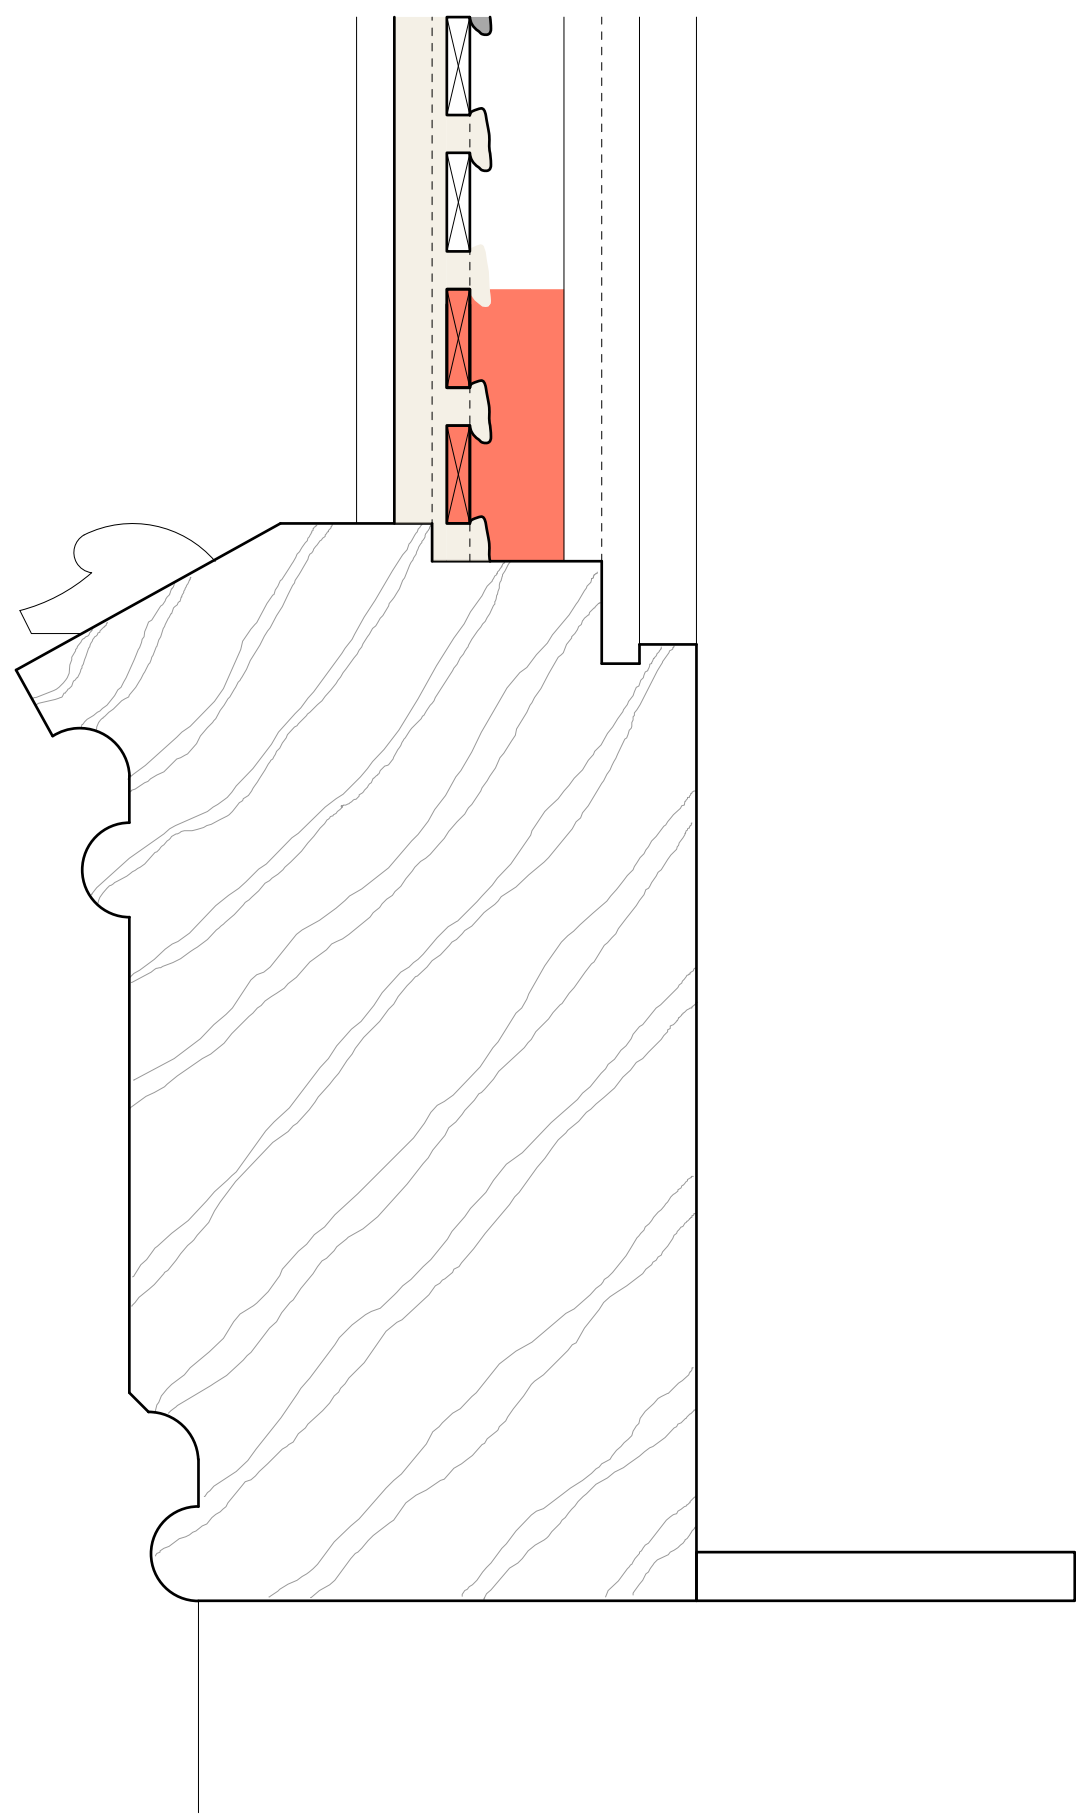

**TYPICAL VERTICAL SECTION A-A
- AS PROPOSED 1:2**

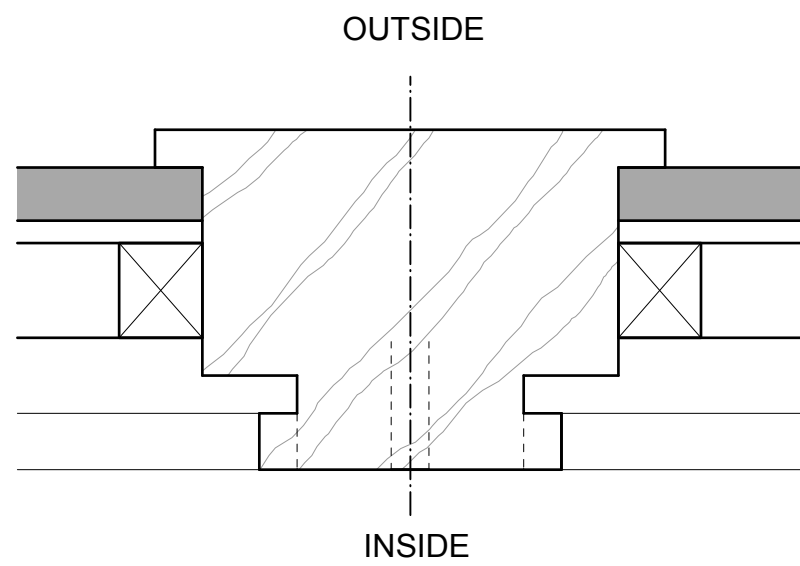

**TYPICAL HORIZONTAL SECTION
B-B - AS PROPOSED 1:2**

**DRAWING ISSUED TO SUPPORT LISTED BUILDING
CONSENT APPLICATION 31/08/2023**

notes / revisions

Do not scale this drawing. Check all dimensions on site.

**ALWYN
JONES**

PENSERI
ARCHITECTS

title
**LLEWELLYN ALMSHOUSES, LEONARD
STREET, NEATH - REAR PATHS WIDENING &
CENTRAL RANGE REPAIRS**

Gablet Details - As Existing & As Proposed

The Bank, 5 Cardiff Road, Taffs Well, Cardiff, CF15 7BA 029 2081 0080 www.alwynjones.com ©Alwyn Jones Architects

date
19/06/17
scale
1:50 @
A1

number
RPIW&CRR
12/572/304 [LBC0]