


185

184

183

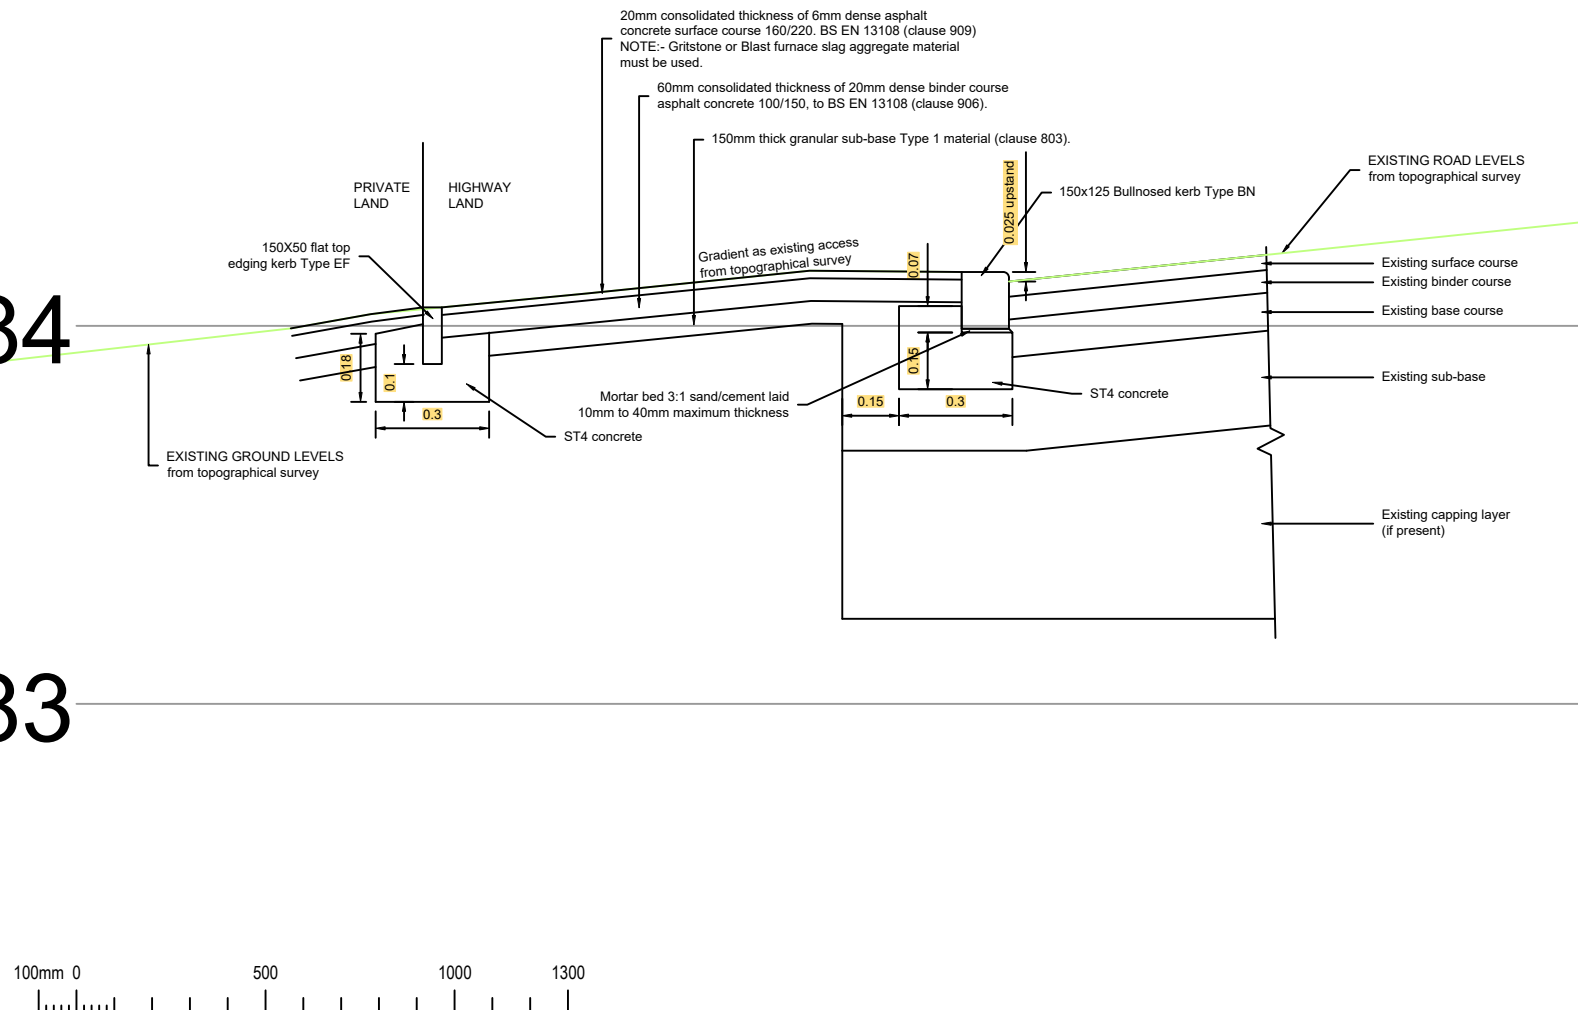

## General Notes

1. ALL DIMENSIONS ARE INDICATIVE AND IN METRES UNLESS NOTED OTHERWISE.
2. DO NOT SCALE THIS DRAWING, USE FIGURED DIMENSIONS ONLY.
3. ALL LEVELS ARE IN METRES ABOVE ORDNANCE DATUM (AOD) BASED ON THE TOPOGRAPHICAL SURVEY DRAWING SUPPLIED BY THE CLIENT.
4. ANY DISCREPANCIES TO BE REPORTED TO THE ENGINEER.
5. THIS DRAWING IS TO BE READ IN CONJUNCTION WITH ALL OTHER RELEVANT ARCHITECTS AND ENGINEERS DRAWINGS AND SPECIFICATIONS.
6. THE SPECIFICATION IN ALL ASPECTS SHALL BE IN ACCORDANCE WITH THE CURRENT RESIDENTIAL DESIGN GUIDE AND SPECIFICATION IN FORCE WITHIN THE COUNTY AT THE TIME OF CONSTRUCTION.
7. COPYRIGHT OF THIS DRAWING IS RETAINED BY THE ENGINEER AND IT MUST NOT BE REPRODUCED IN WHOLE OR PART WITHOUT WRITTEN CONSENT.

|     |                |            |
|-----|----------------|------------|
|     |                |            |
| A   | For Discussion | 30.08.2023 |
| No. | Revision/Issue | Date       |

Firm Name and Address

**LvW** Highways

Blomgren  
Feldweg 14hof  
Carmarthen  
SA31 7PP  
Mob: 07769 220095

Project Name and Address

Land off Margam Street  
Margam, SA13 3ED.  
Site Access  
vehicle crossover  
Cross section

|         |            |       |
|---------|------------|-------|
| Project | 2023-799   | Sheet |
| Date    | 30.08.2023 | SK02  |
| Scale   | 1:20@A4L   |       |