



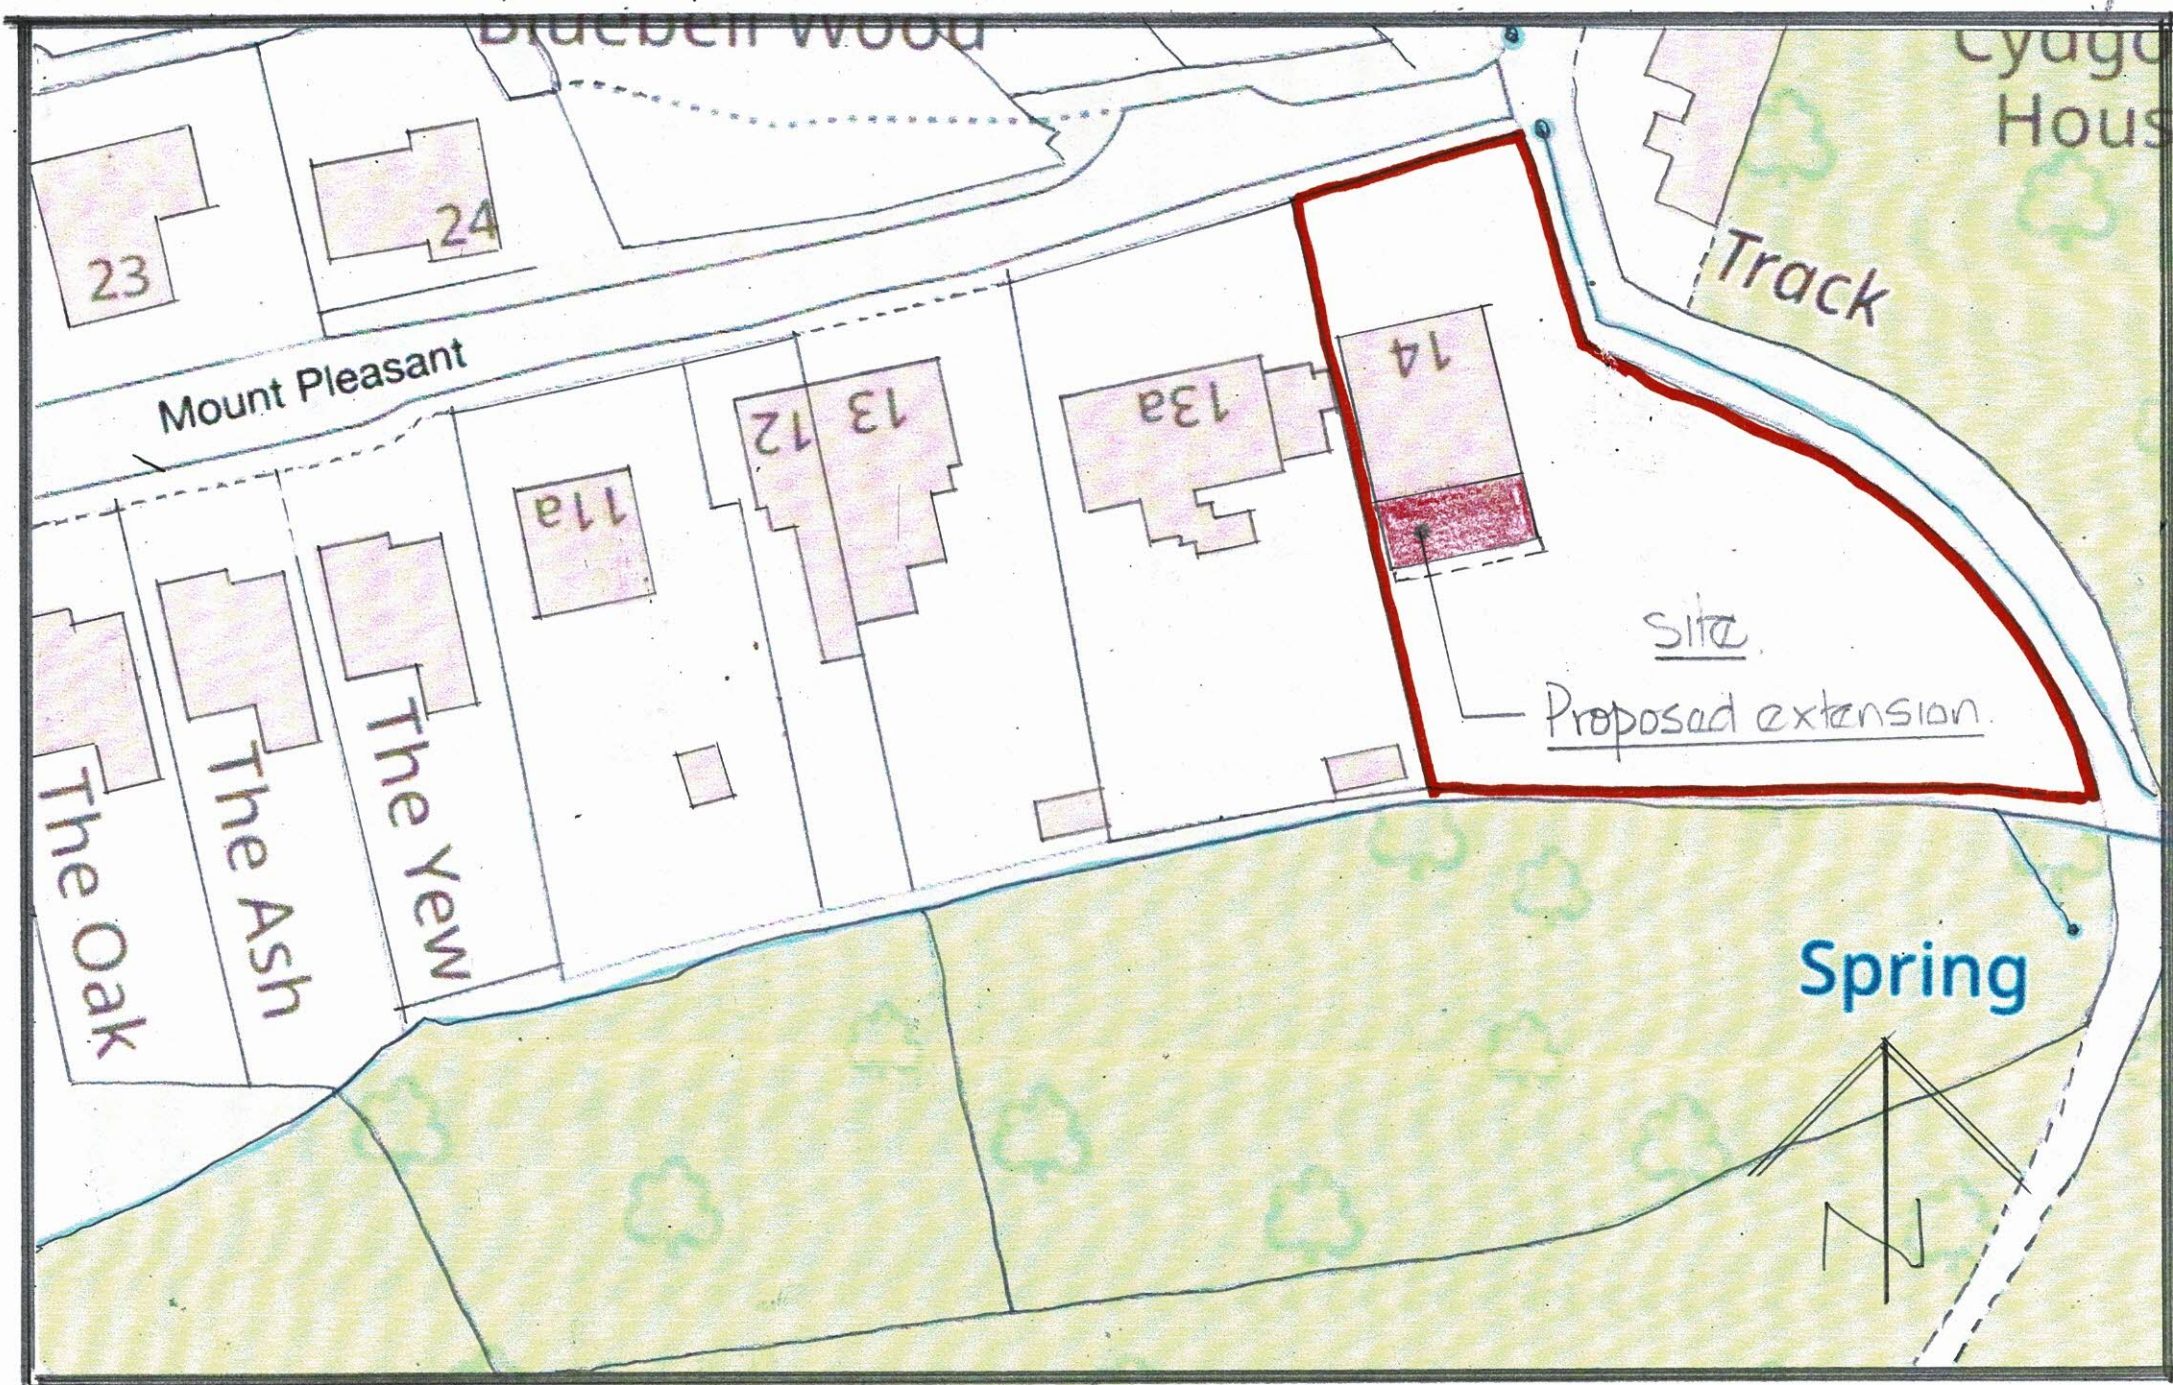

Block plan 1:500

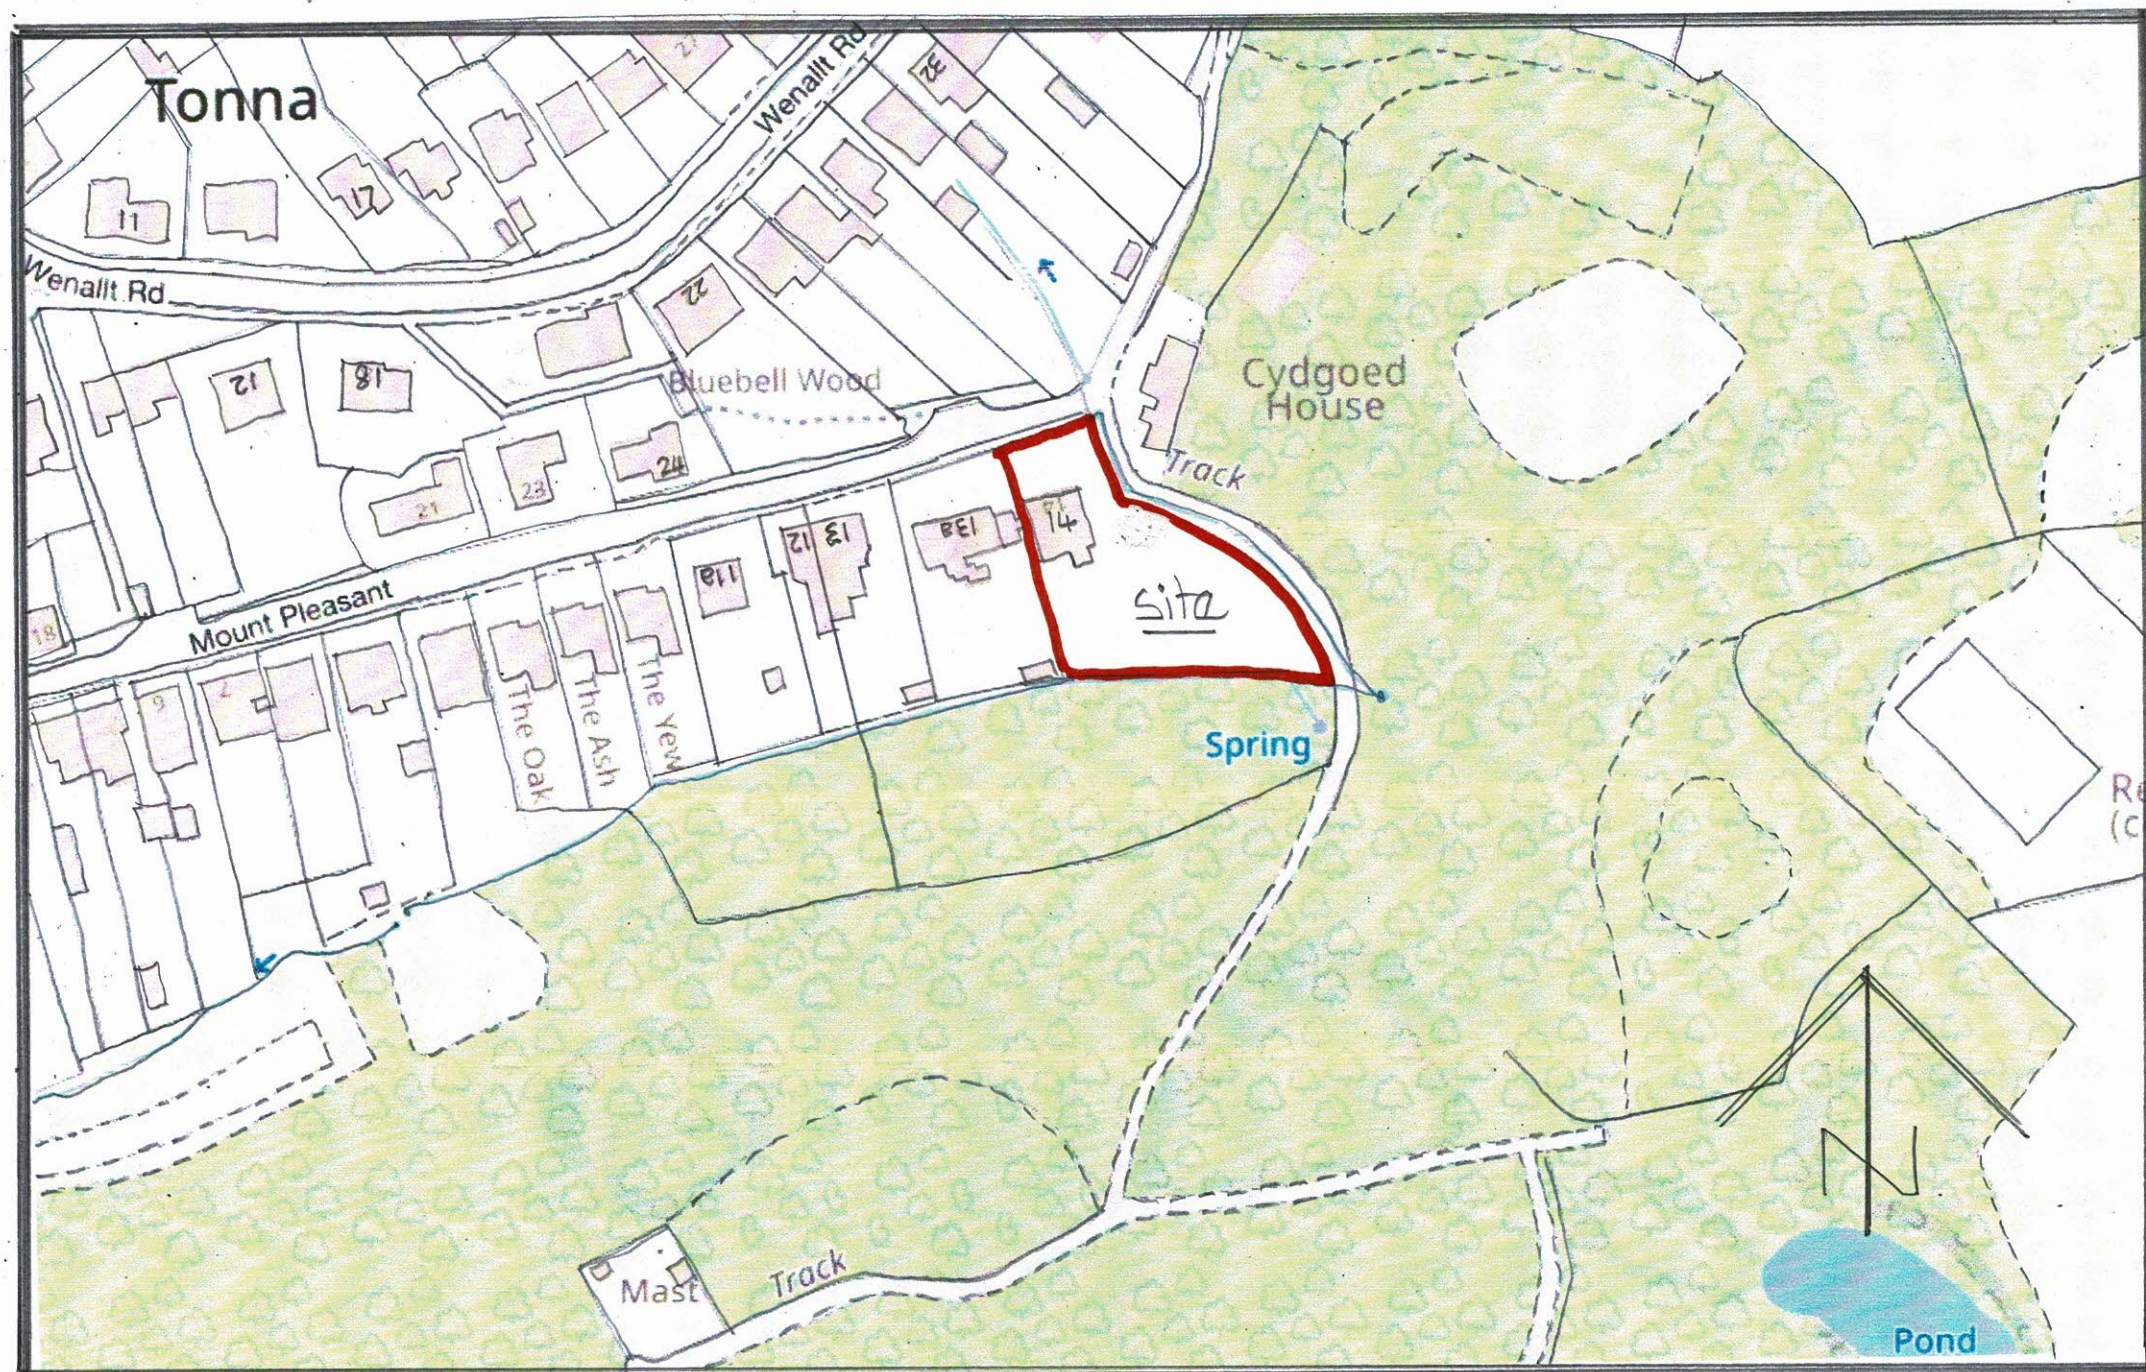

Location plan 1:1250