


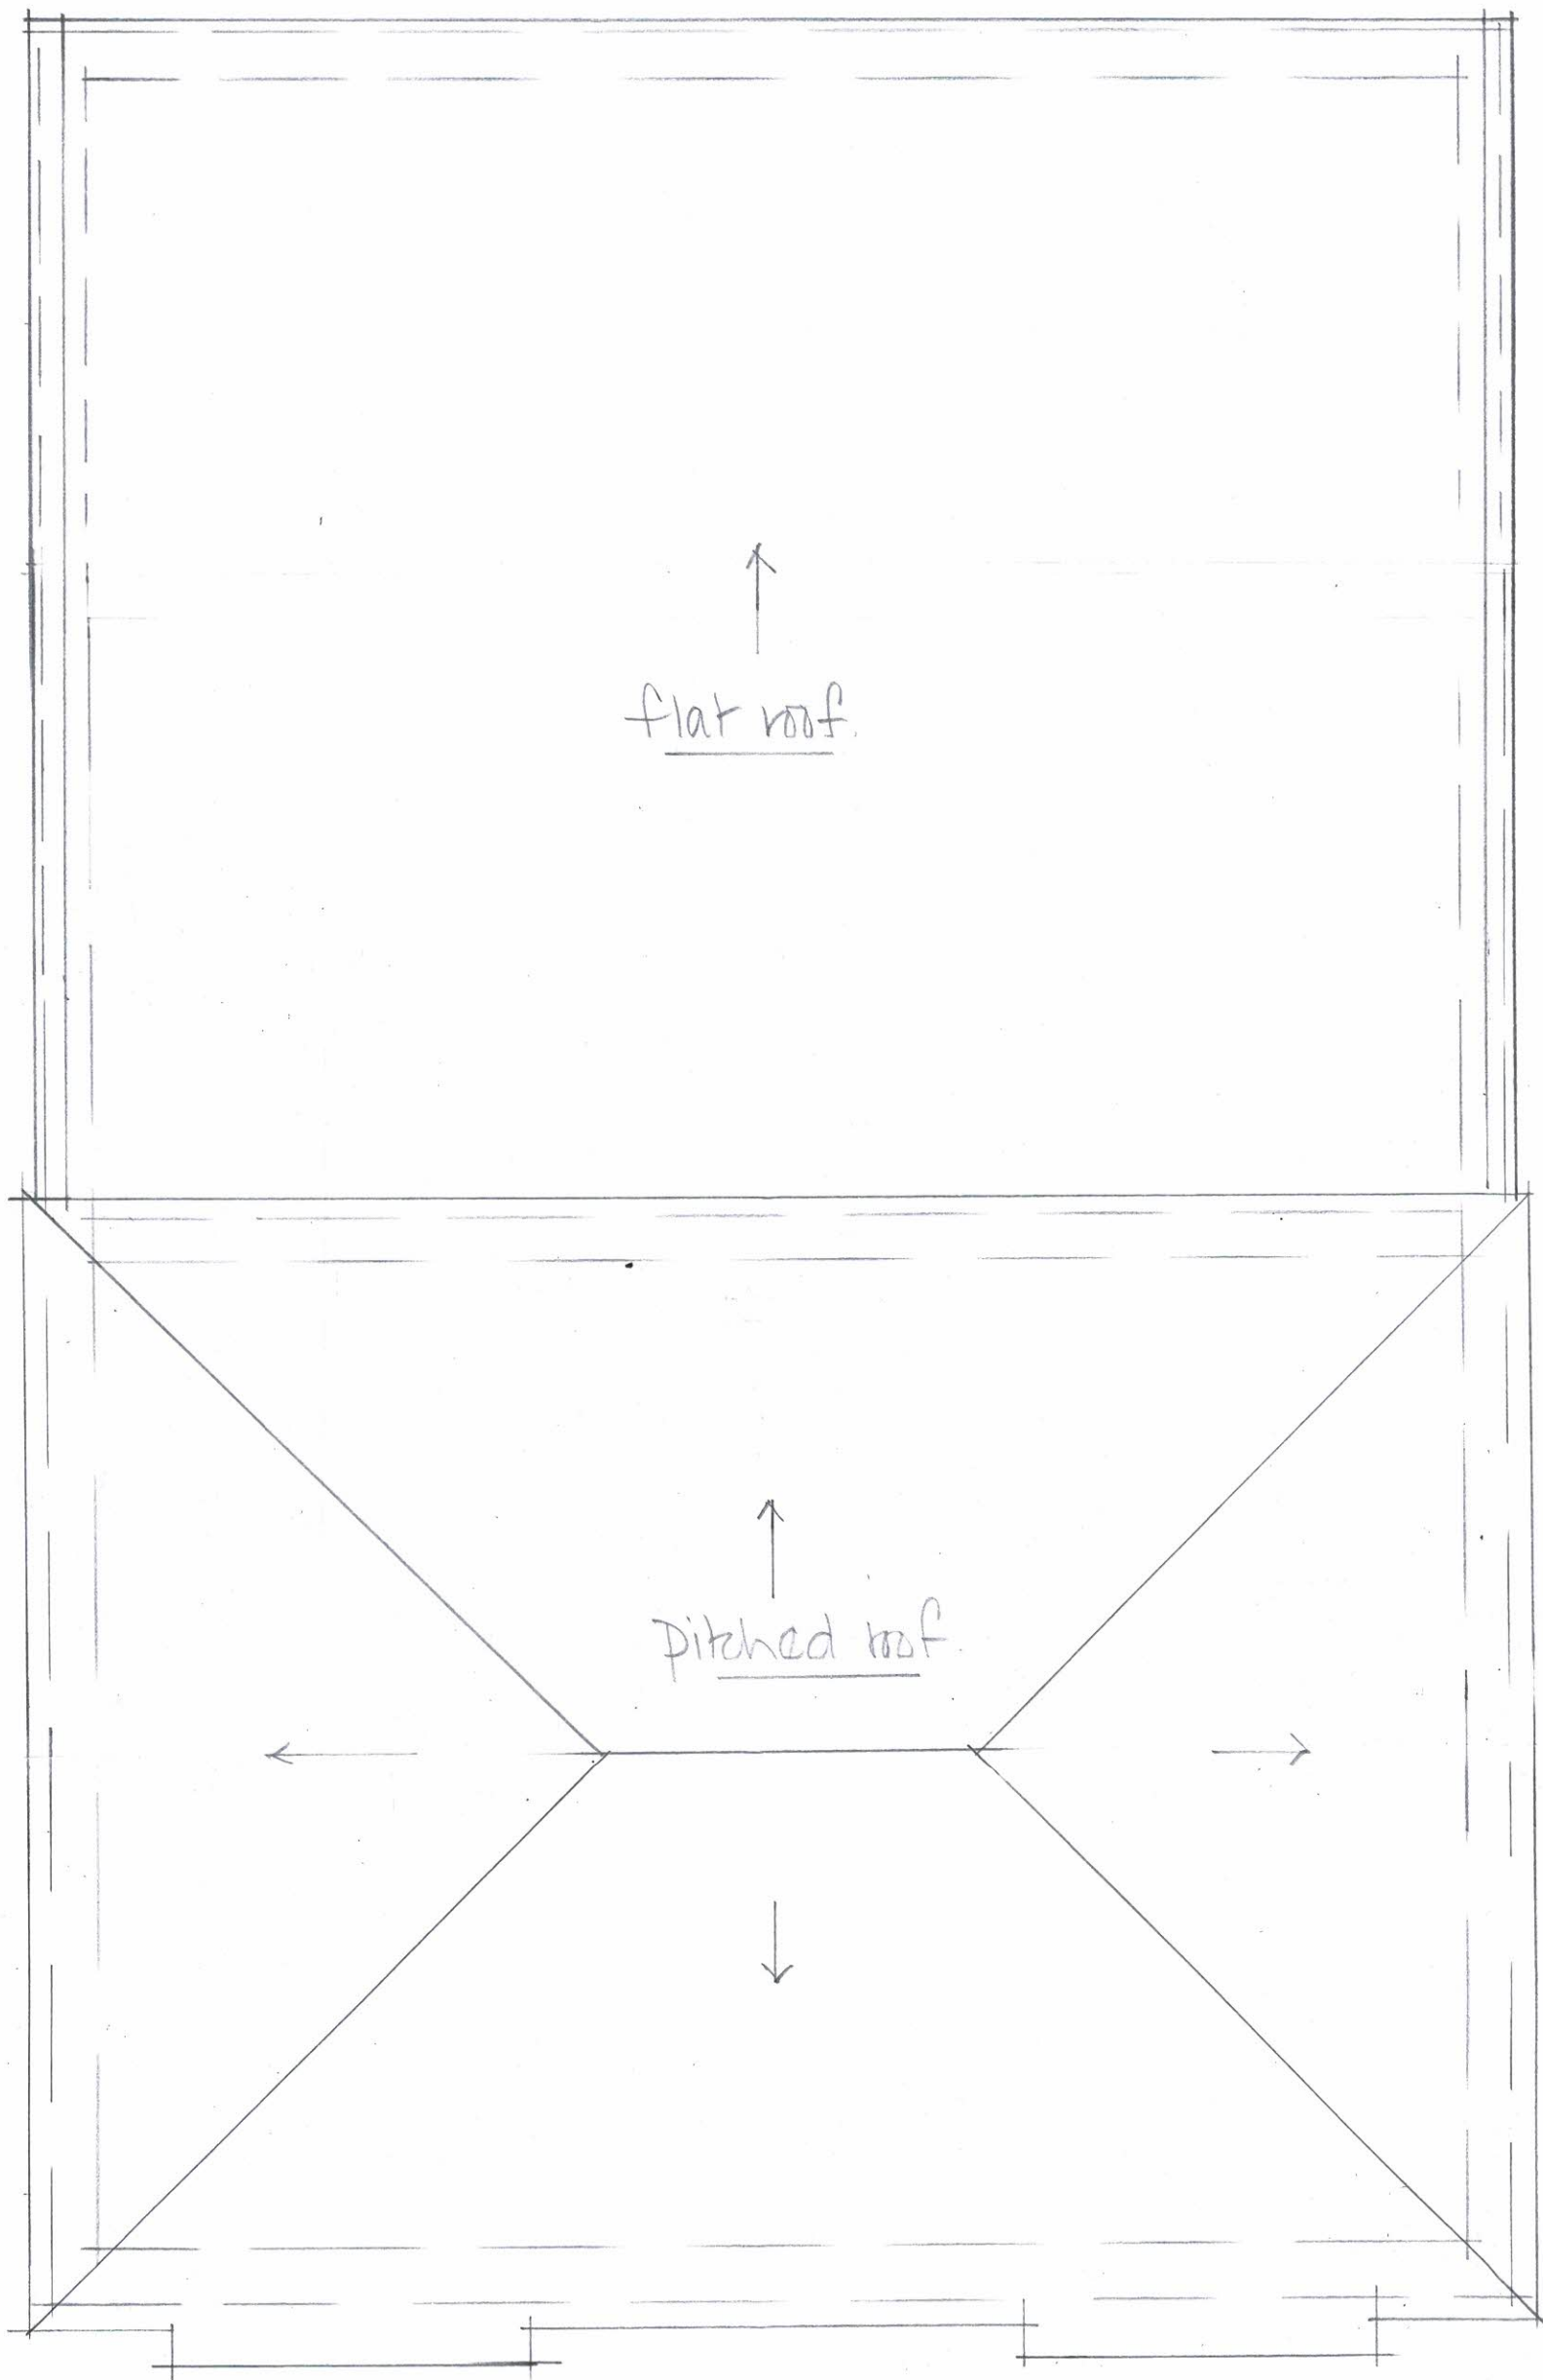

Proposed roof plan 1:50 @ A3