


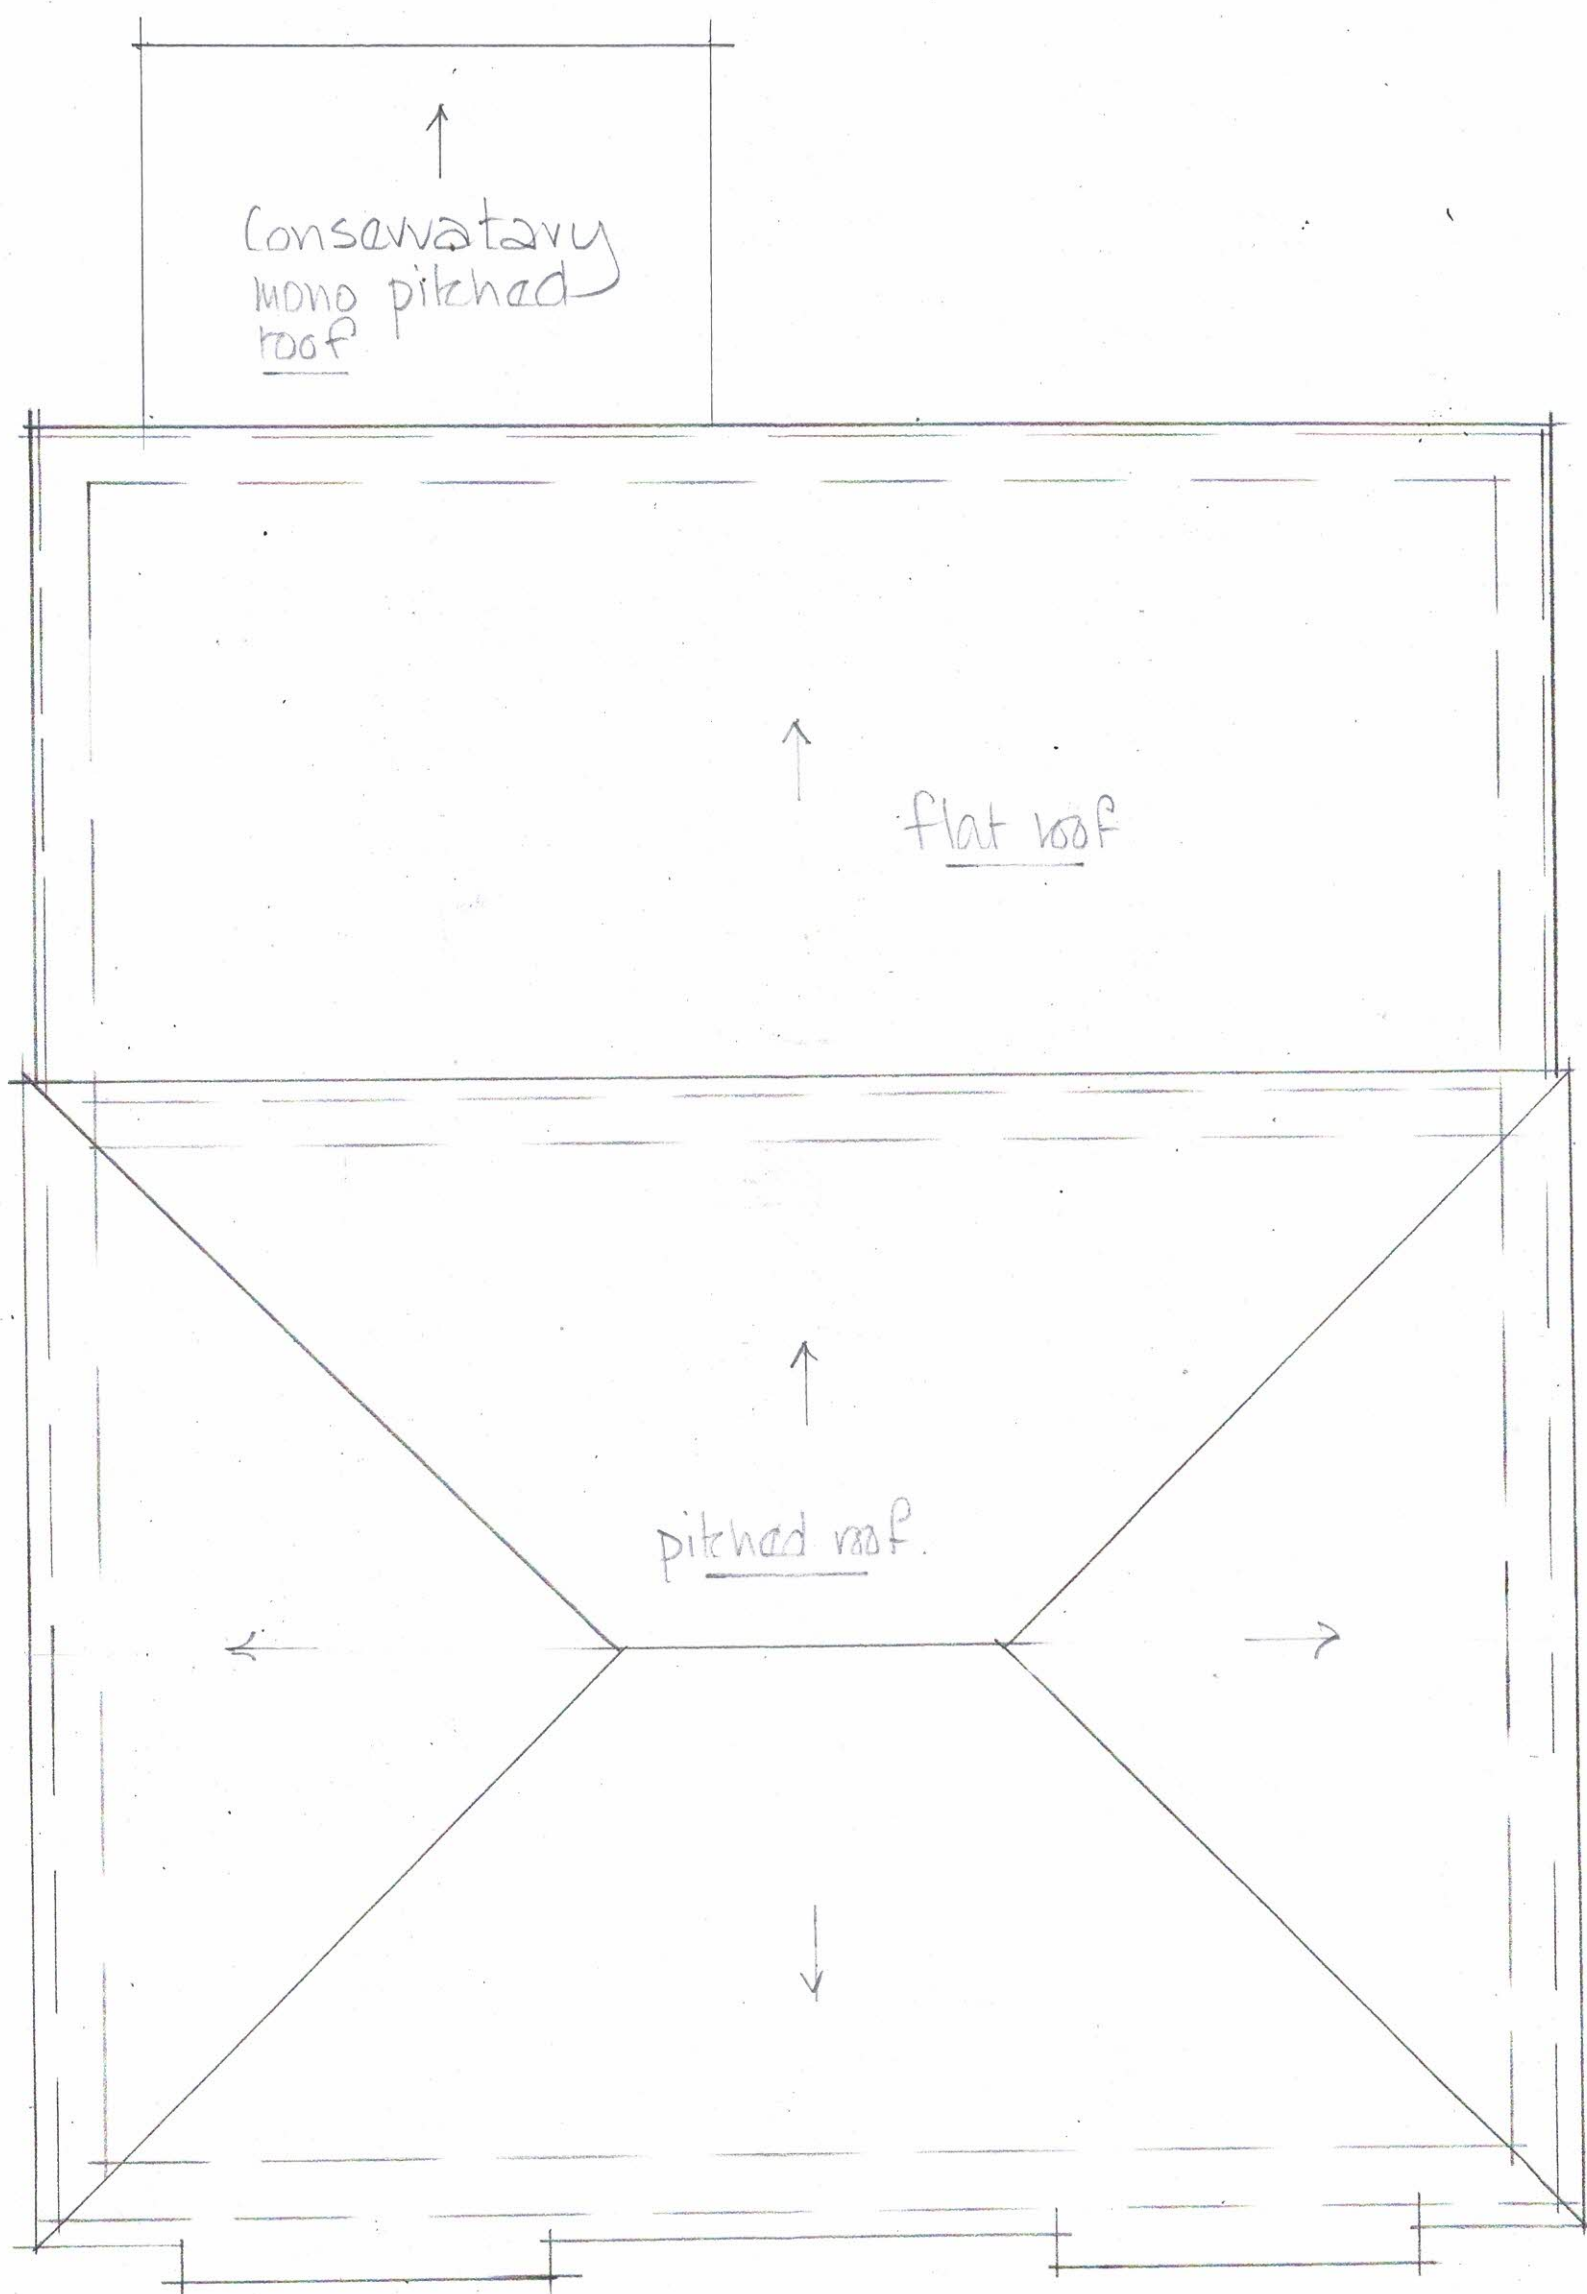

Existing roof plan 1=50 @ A3