



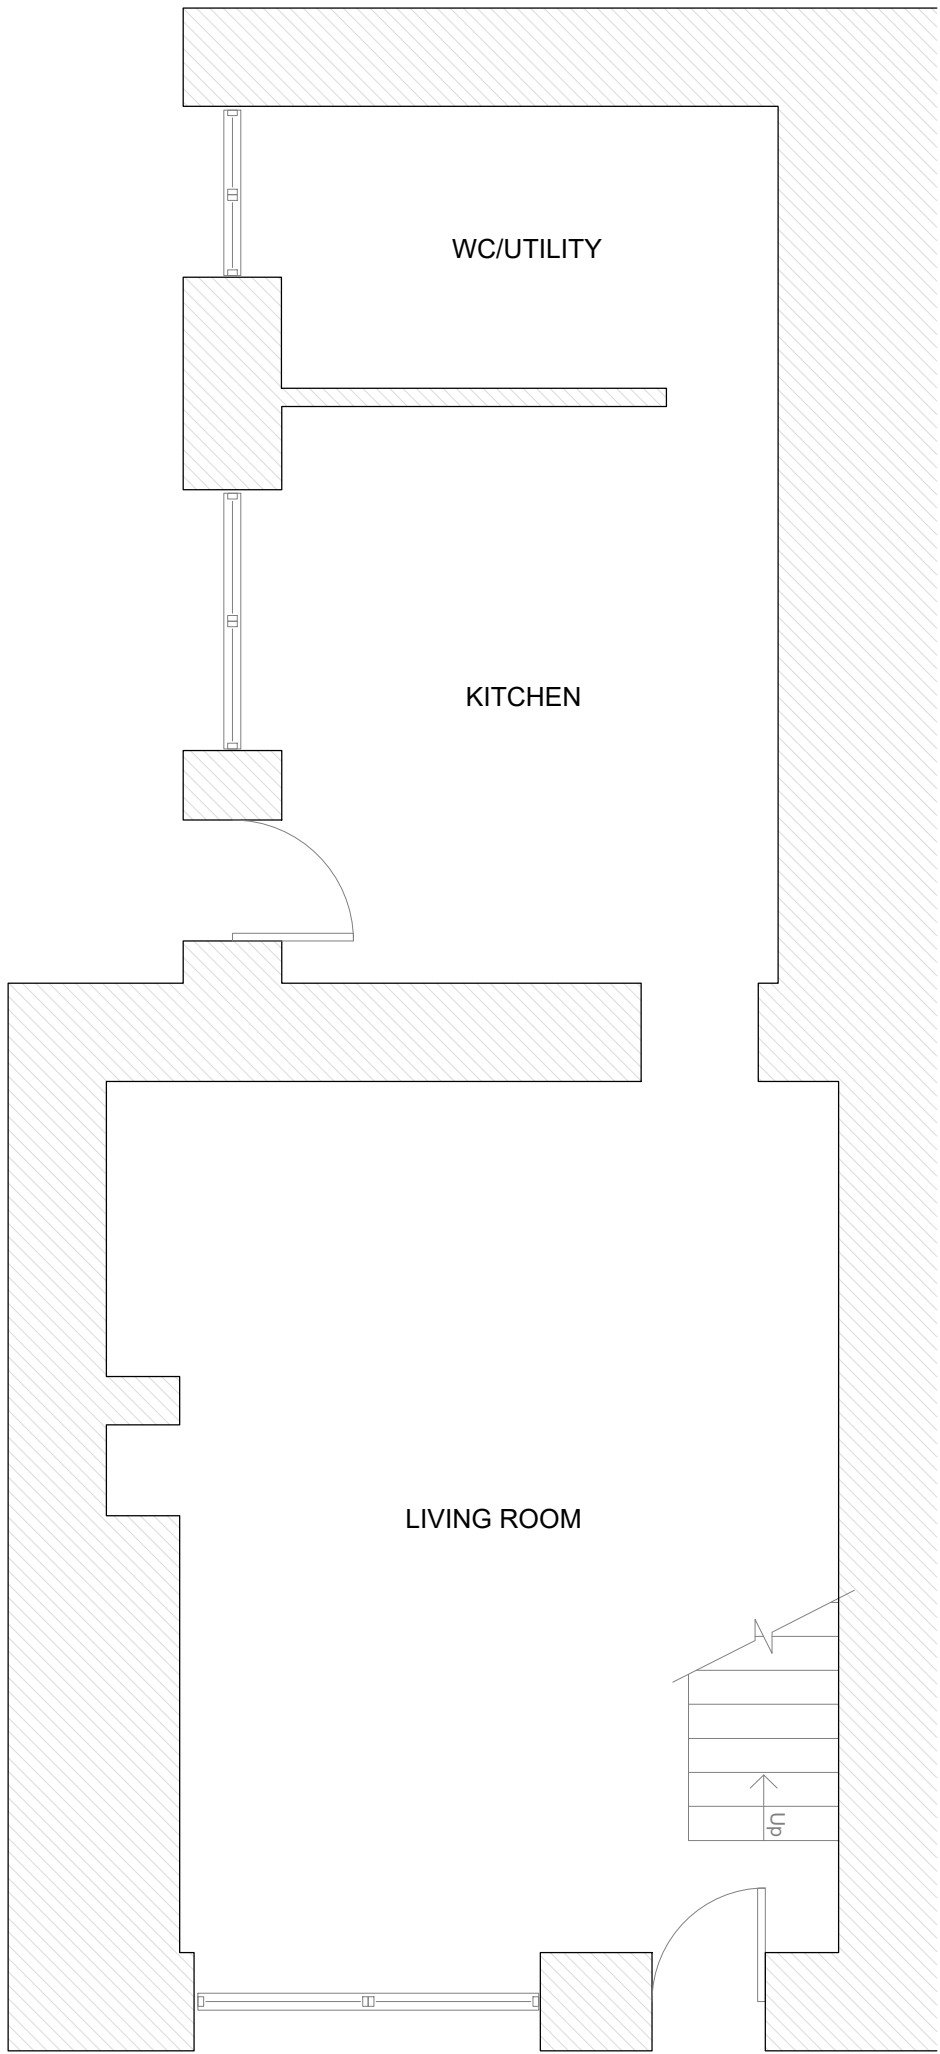

EXISTING GROUND FLOOR
SCALE 1:50

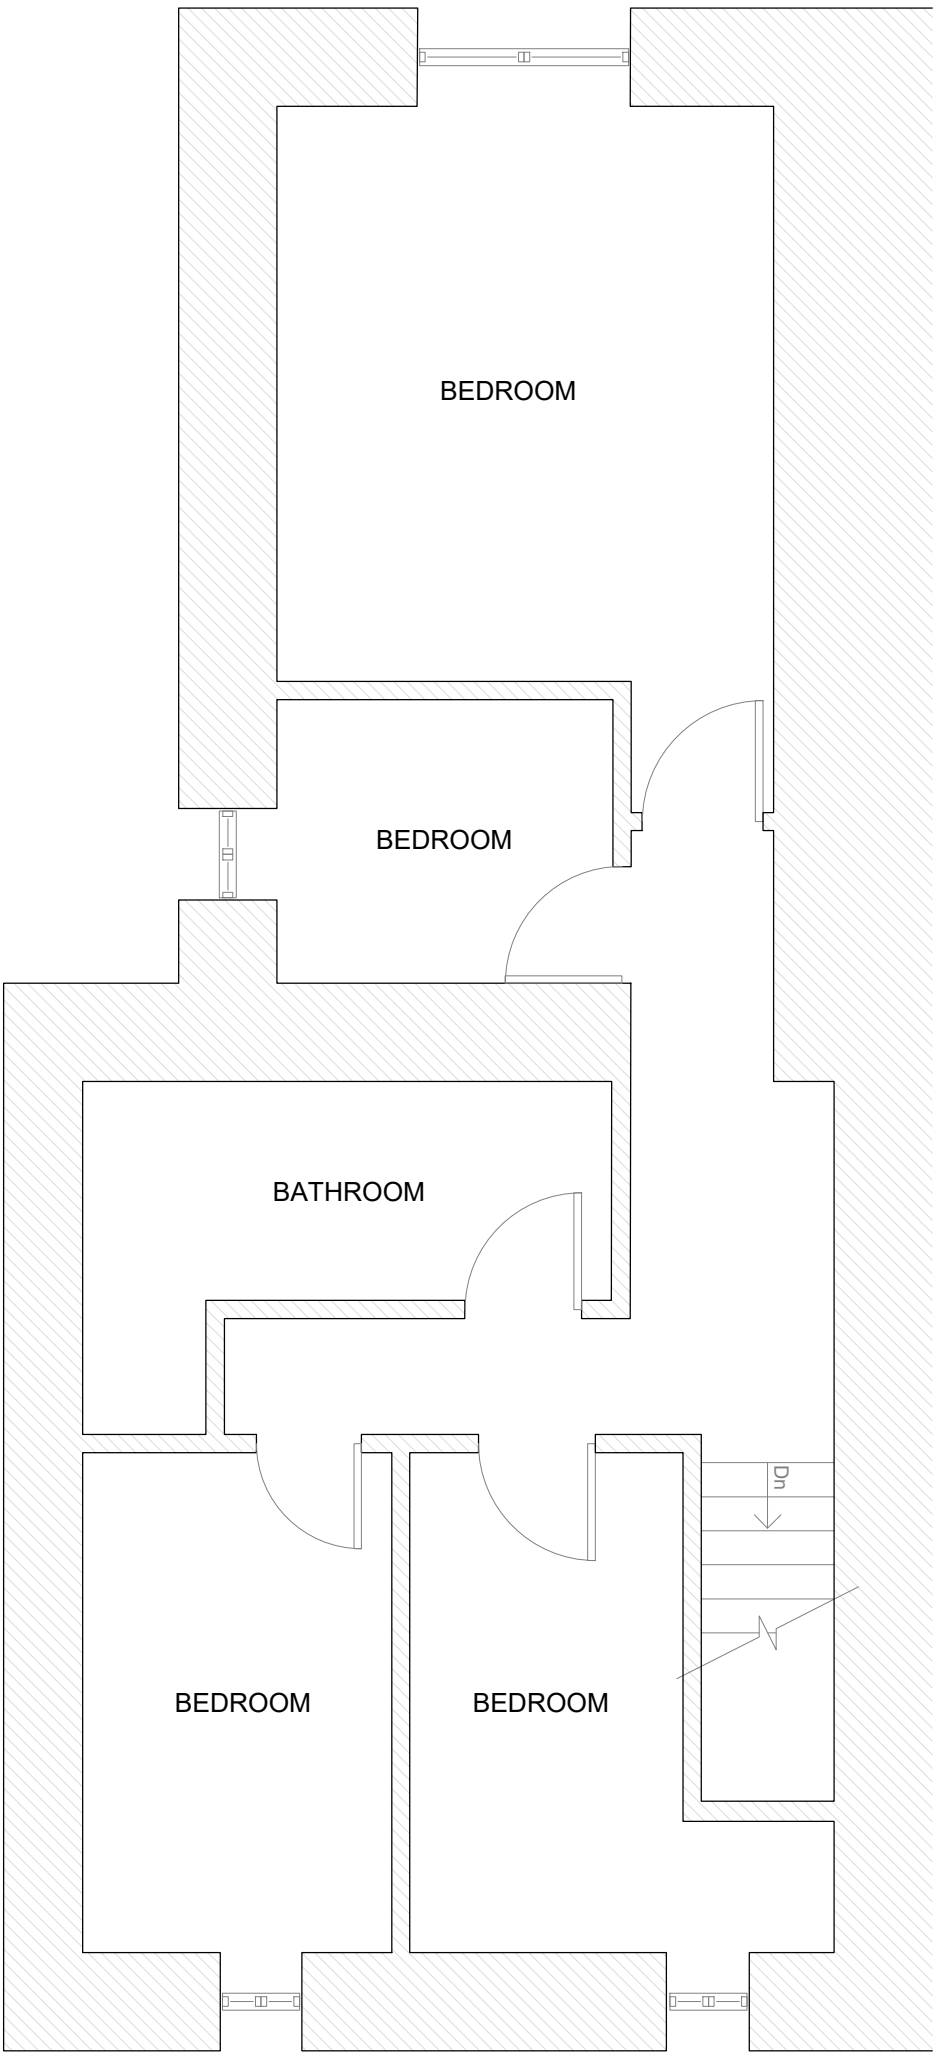

EXISTING FIRST FLOOR
SCALE 1:50

Mark John
BSc (Hons) City and Regional Planning
Planning Consultant
RTPI
Accredited Diploma

LABC
Registered
Planning Architects, Engineers

NO.	NOTES
1	To be used as a guide only. Dimensions are approximate.
2	Do not scale off drawing. All dimensions to be taken from the drawing.
3	Drawings to be used for purposes of planning application only.
4	Do not use for construction purposes.
5	Do not use for construction purposes.

PROJECT DESCRIPTION:

4 MAIN ROAD,
PONTRHYDYFEN, SA12 9TW

ecum
Planning Consultants

DATE:

June 2022

SCALE:

1:50

SHEET:

A-2