


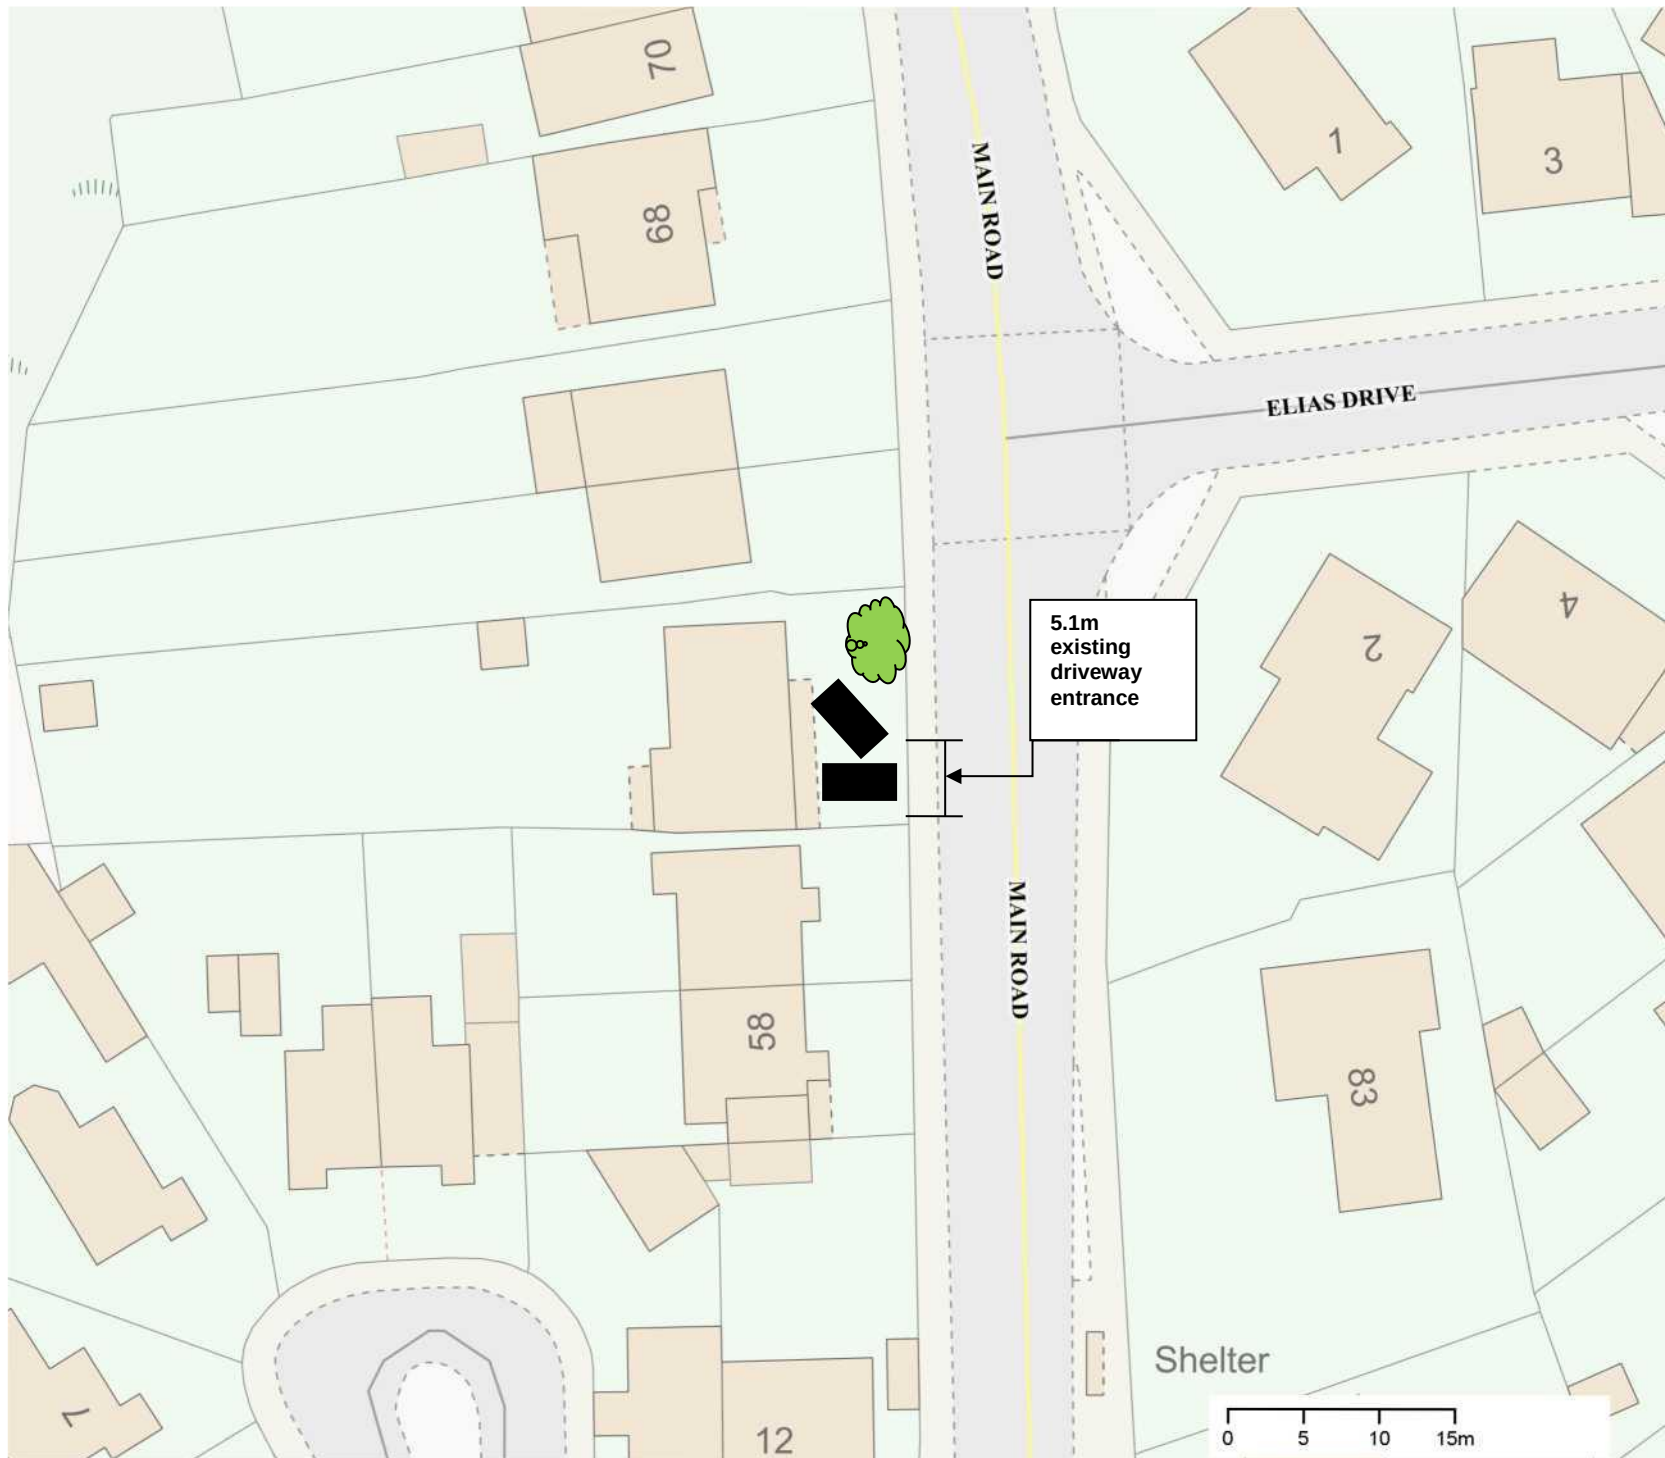

Title: **Block Plan Existing**

Scale: 1:500

Date: 10/08/2023

Description: **Existing driveway access**

2.6m

4.8m

Car Space

Tree



0 5 10 15m