


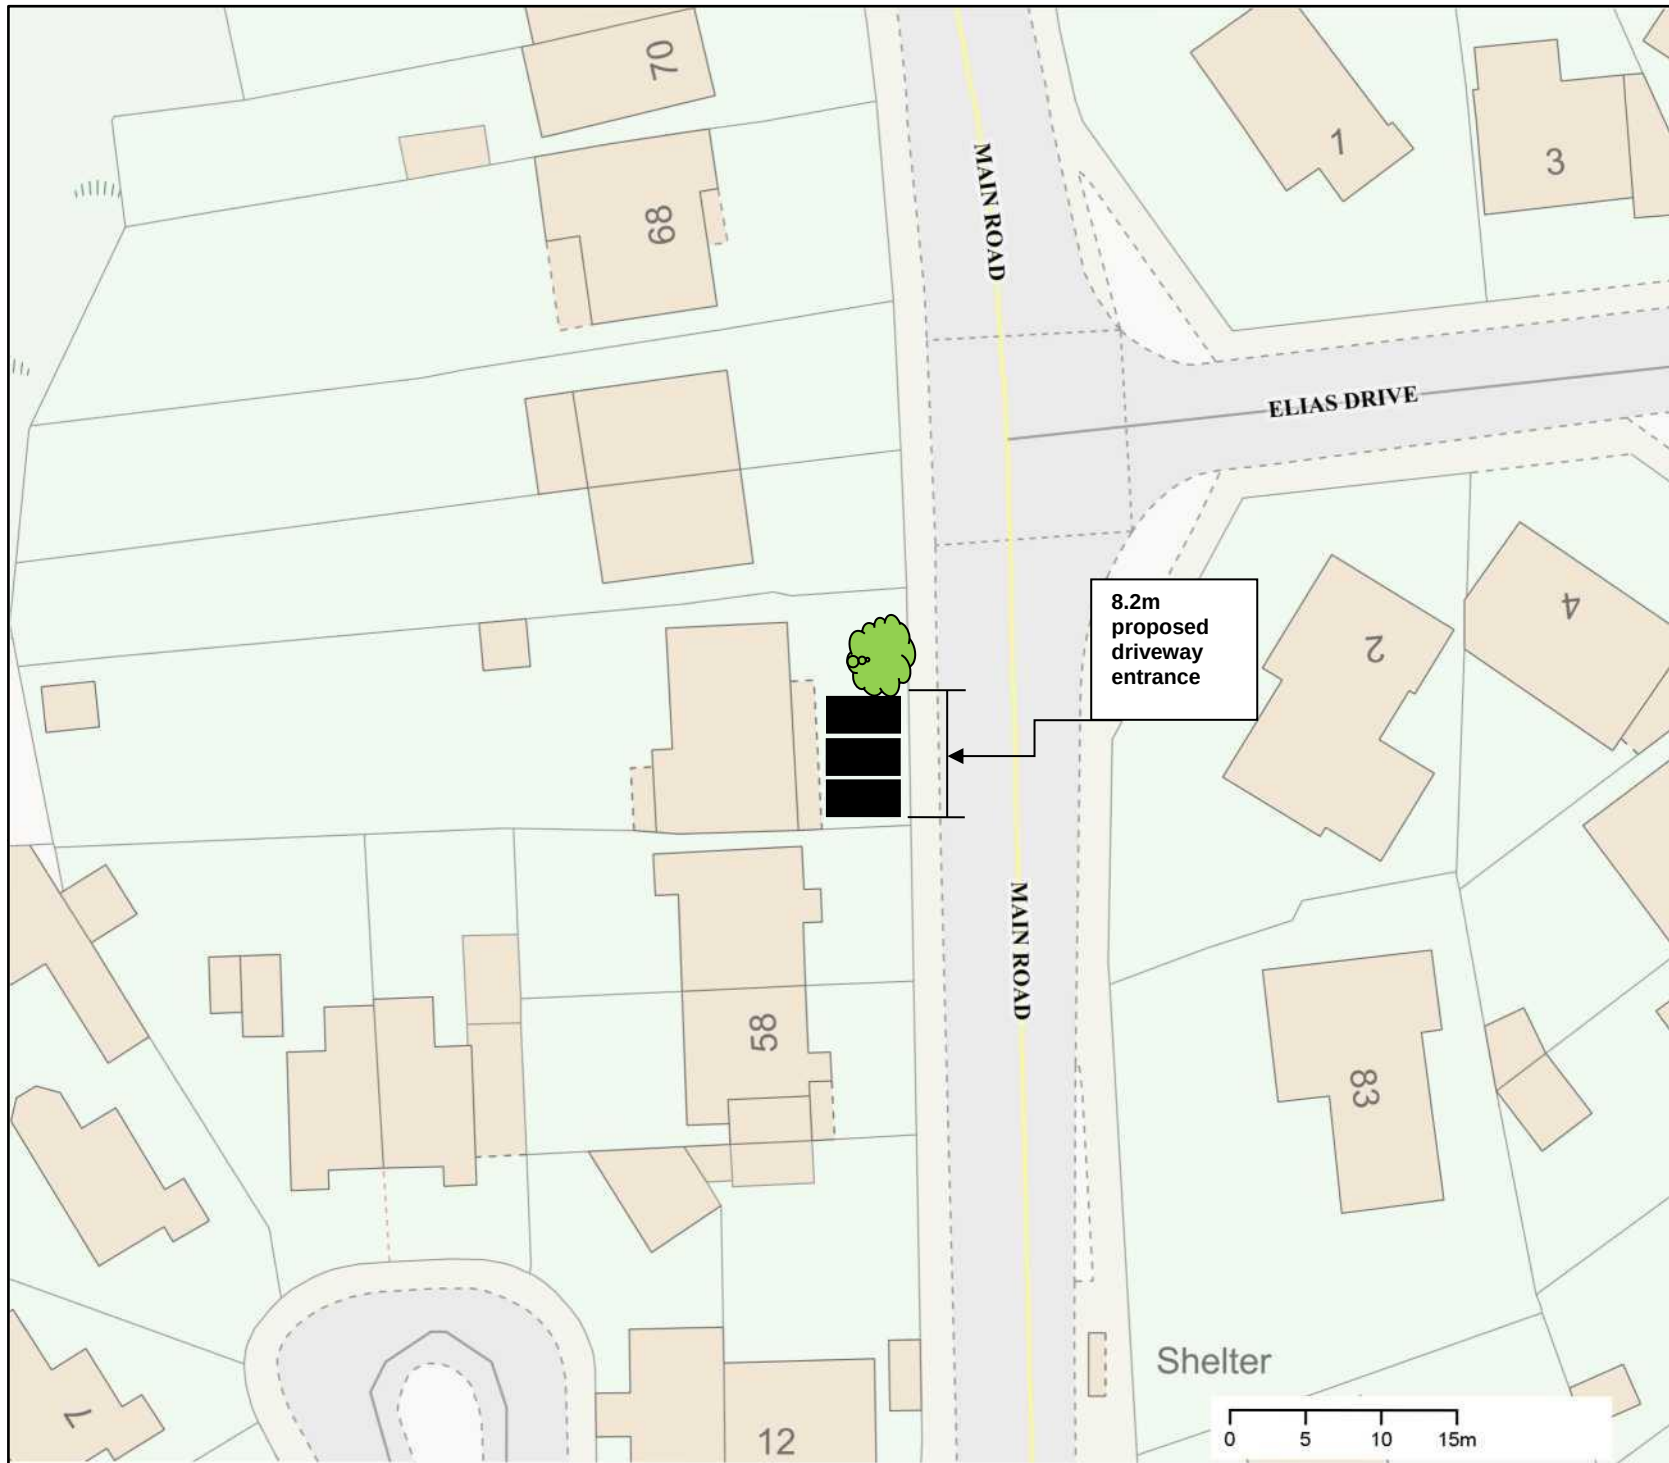


Title: **Block Plan
Existing**

Scale: 1:500

Date: 10/08/2023

Description: **Existing
driveway access**

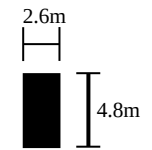

Car Space



Tree

