


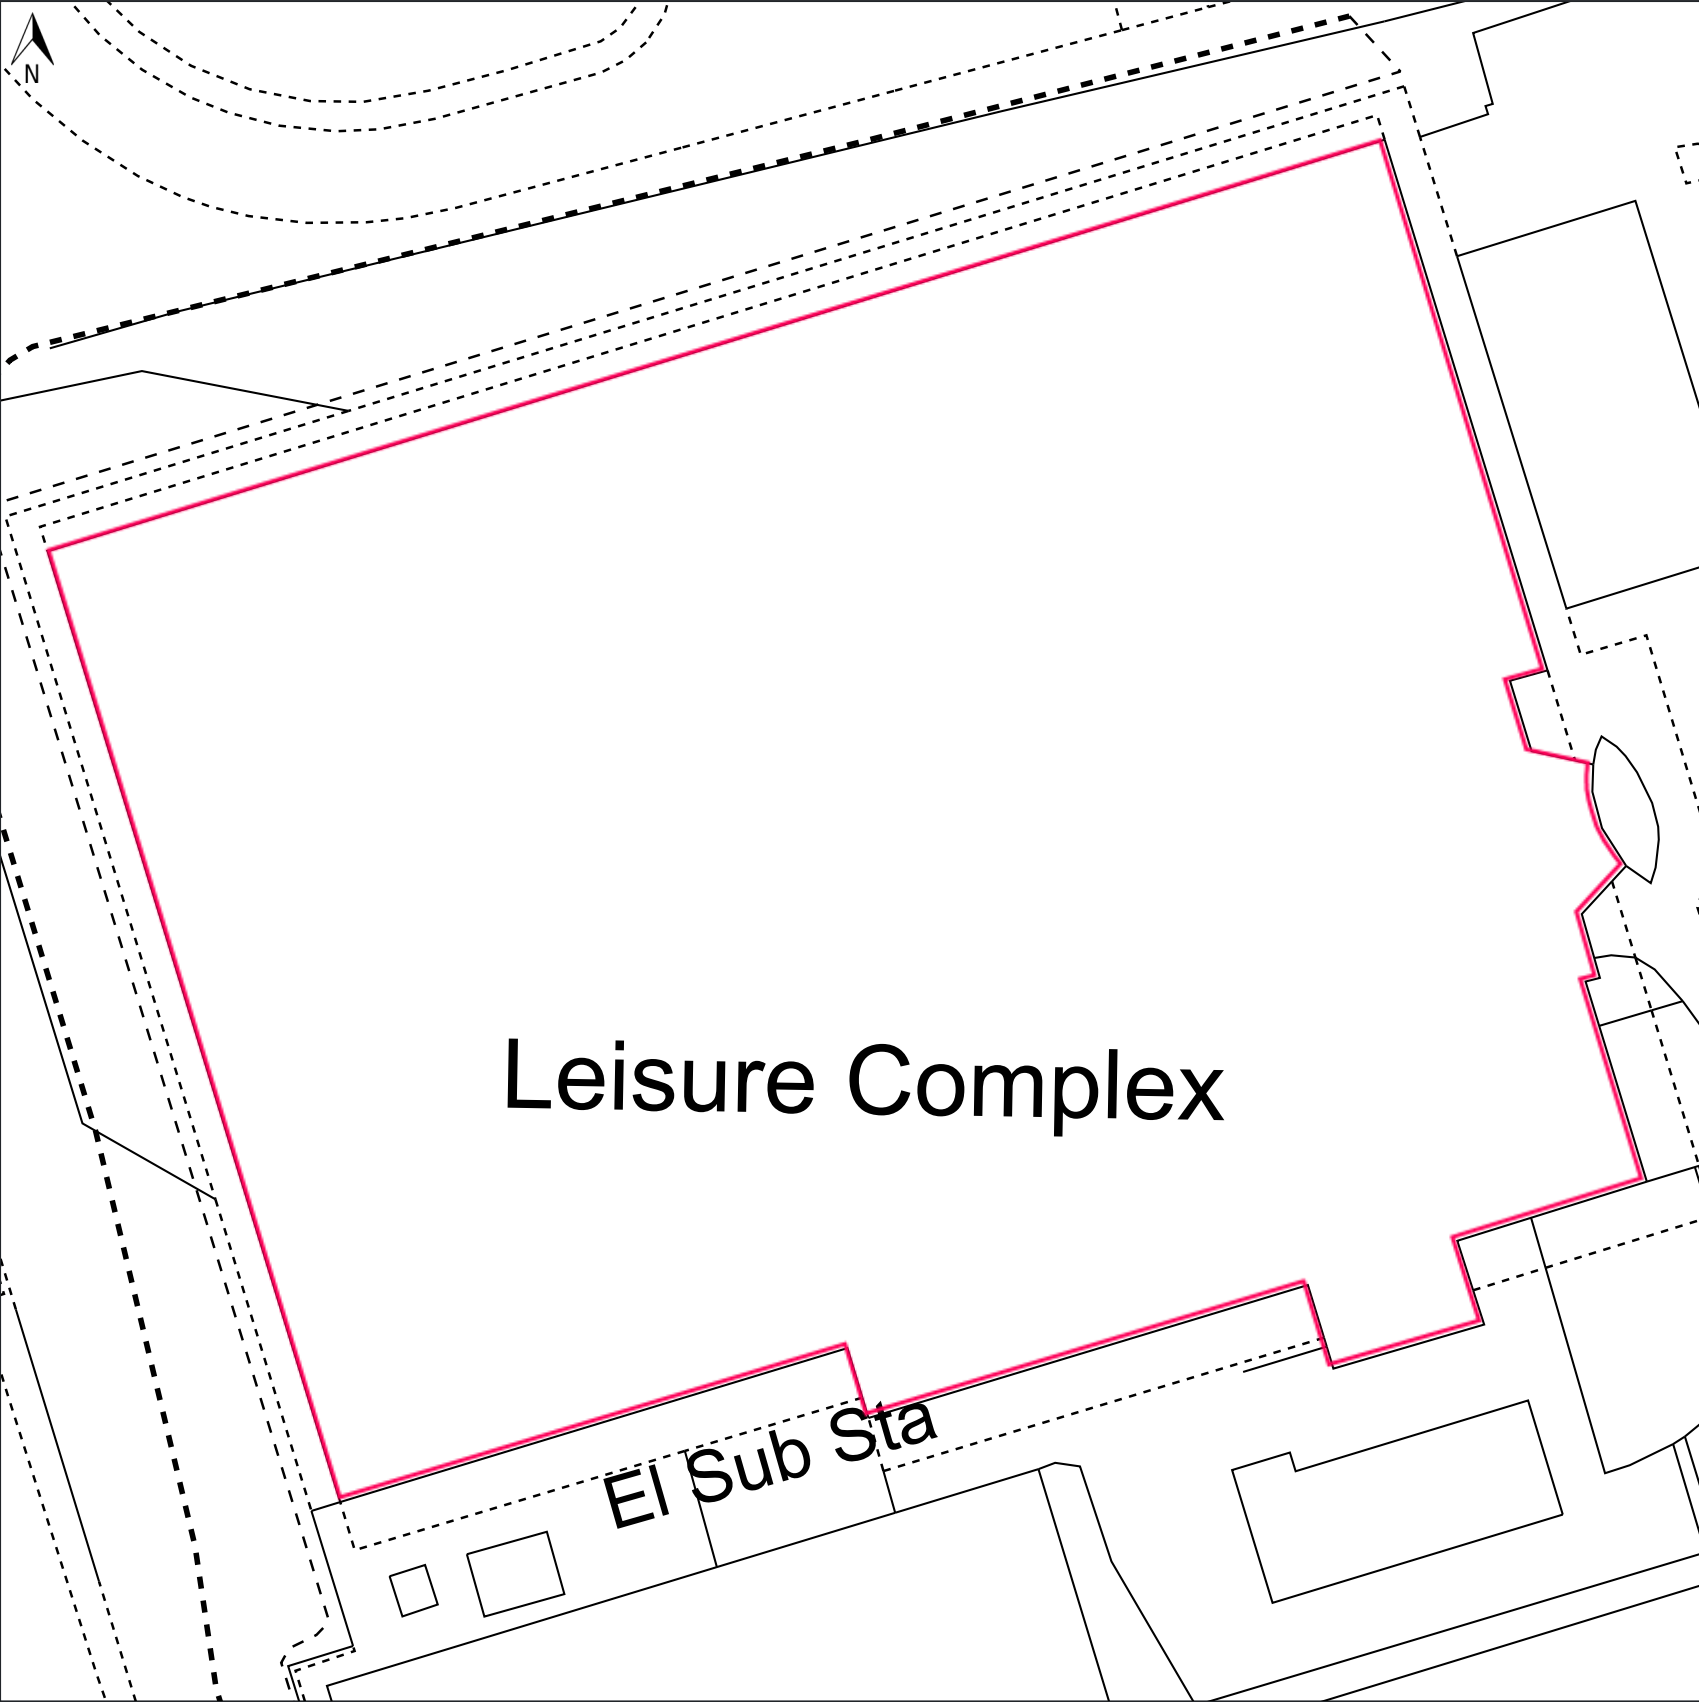

© Crown copyright and database rights, 2023. Ordnance Survey 0100031673 Created using Plans by Emapsite

0m 10m 20m 30m 40m 50m

Scale: 1:500

Paper Size: A3

Notes:

