


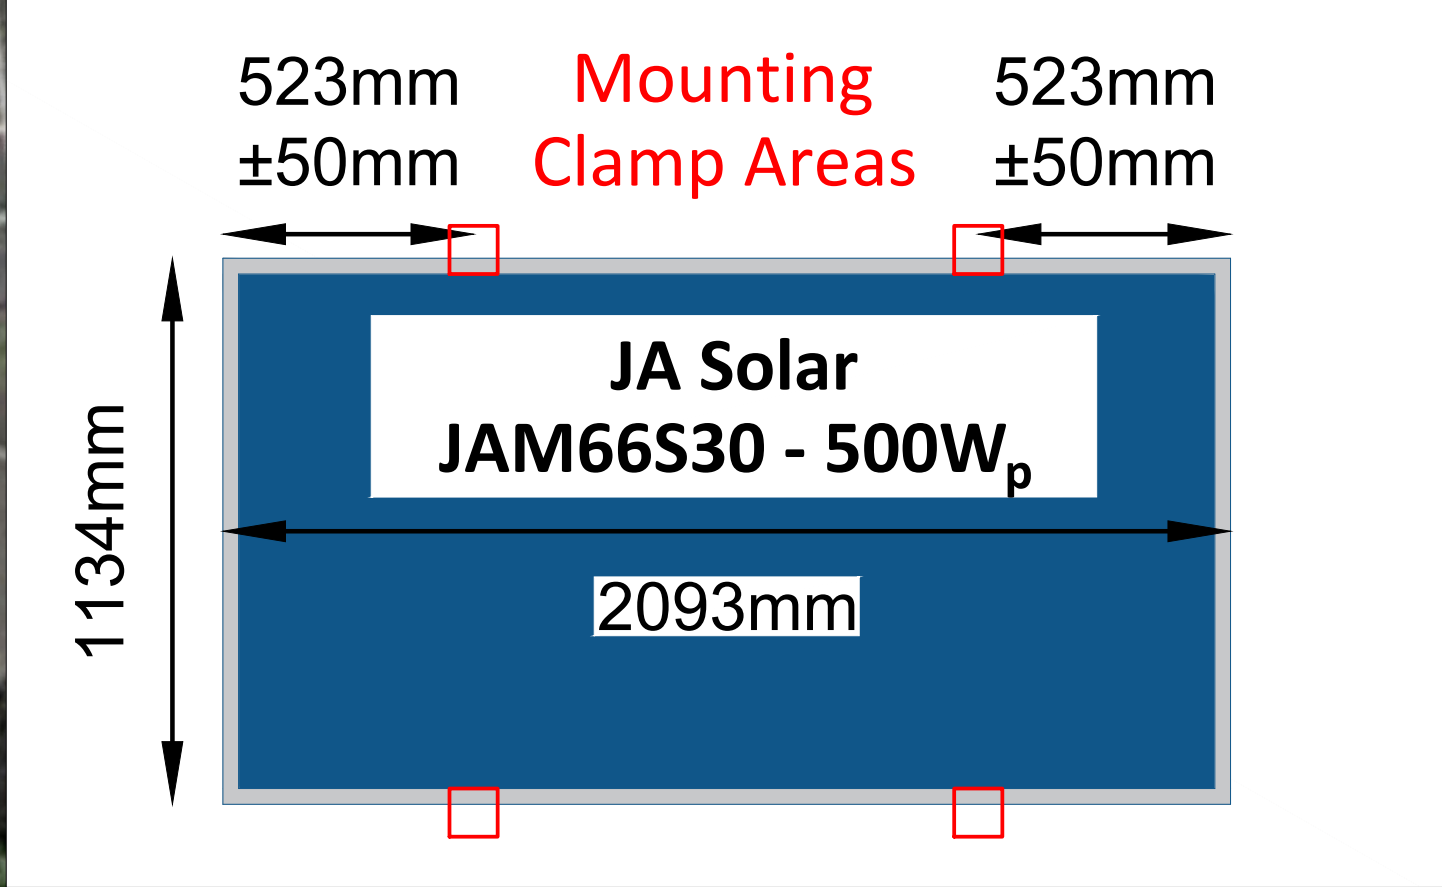

COMPANY DETAILS



EDEN
GENERATION

EDEN GENERATION LTD
28 Queen Street, London, EC4R 1BB
Tel : 0345 257 0017
projects@edengeneration.co.uk
www.edengeneration.co.uk
(Company ID.13182727)

PROJECT KEY

Module or array position

Module or array Dimension

Obstruction position/dimensions

PROJECT DETAILS

David Lloyd Swansea
Llandarcy, Skewen
Neath
SA10 6GZ
United Kingdom

PROJECT DESCRIPTION	
TOTAL POWER:	491.5 kWp
No. of MODULES:	983
MODULE DETAILS:	JA Solar JAM66S30 500/MR
INVERTERS:	TBC

MODULE LAYOUT	
DESCRIPTION:	Module Layout
DRAWING No.	
DESIGNED by:	Adam Rutherford
APPROVED by:	Dan T.
Date:	03/08/2023
ISSUE:	V1
SCALE:	1:200 @ A1
© ALL RIGHTS RESERVED BY EDEN GENERATION LTD	