


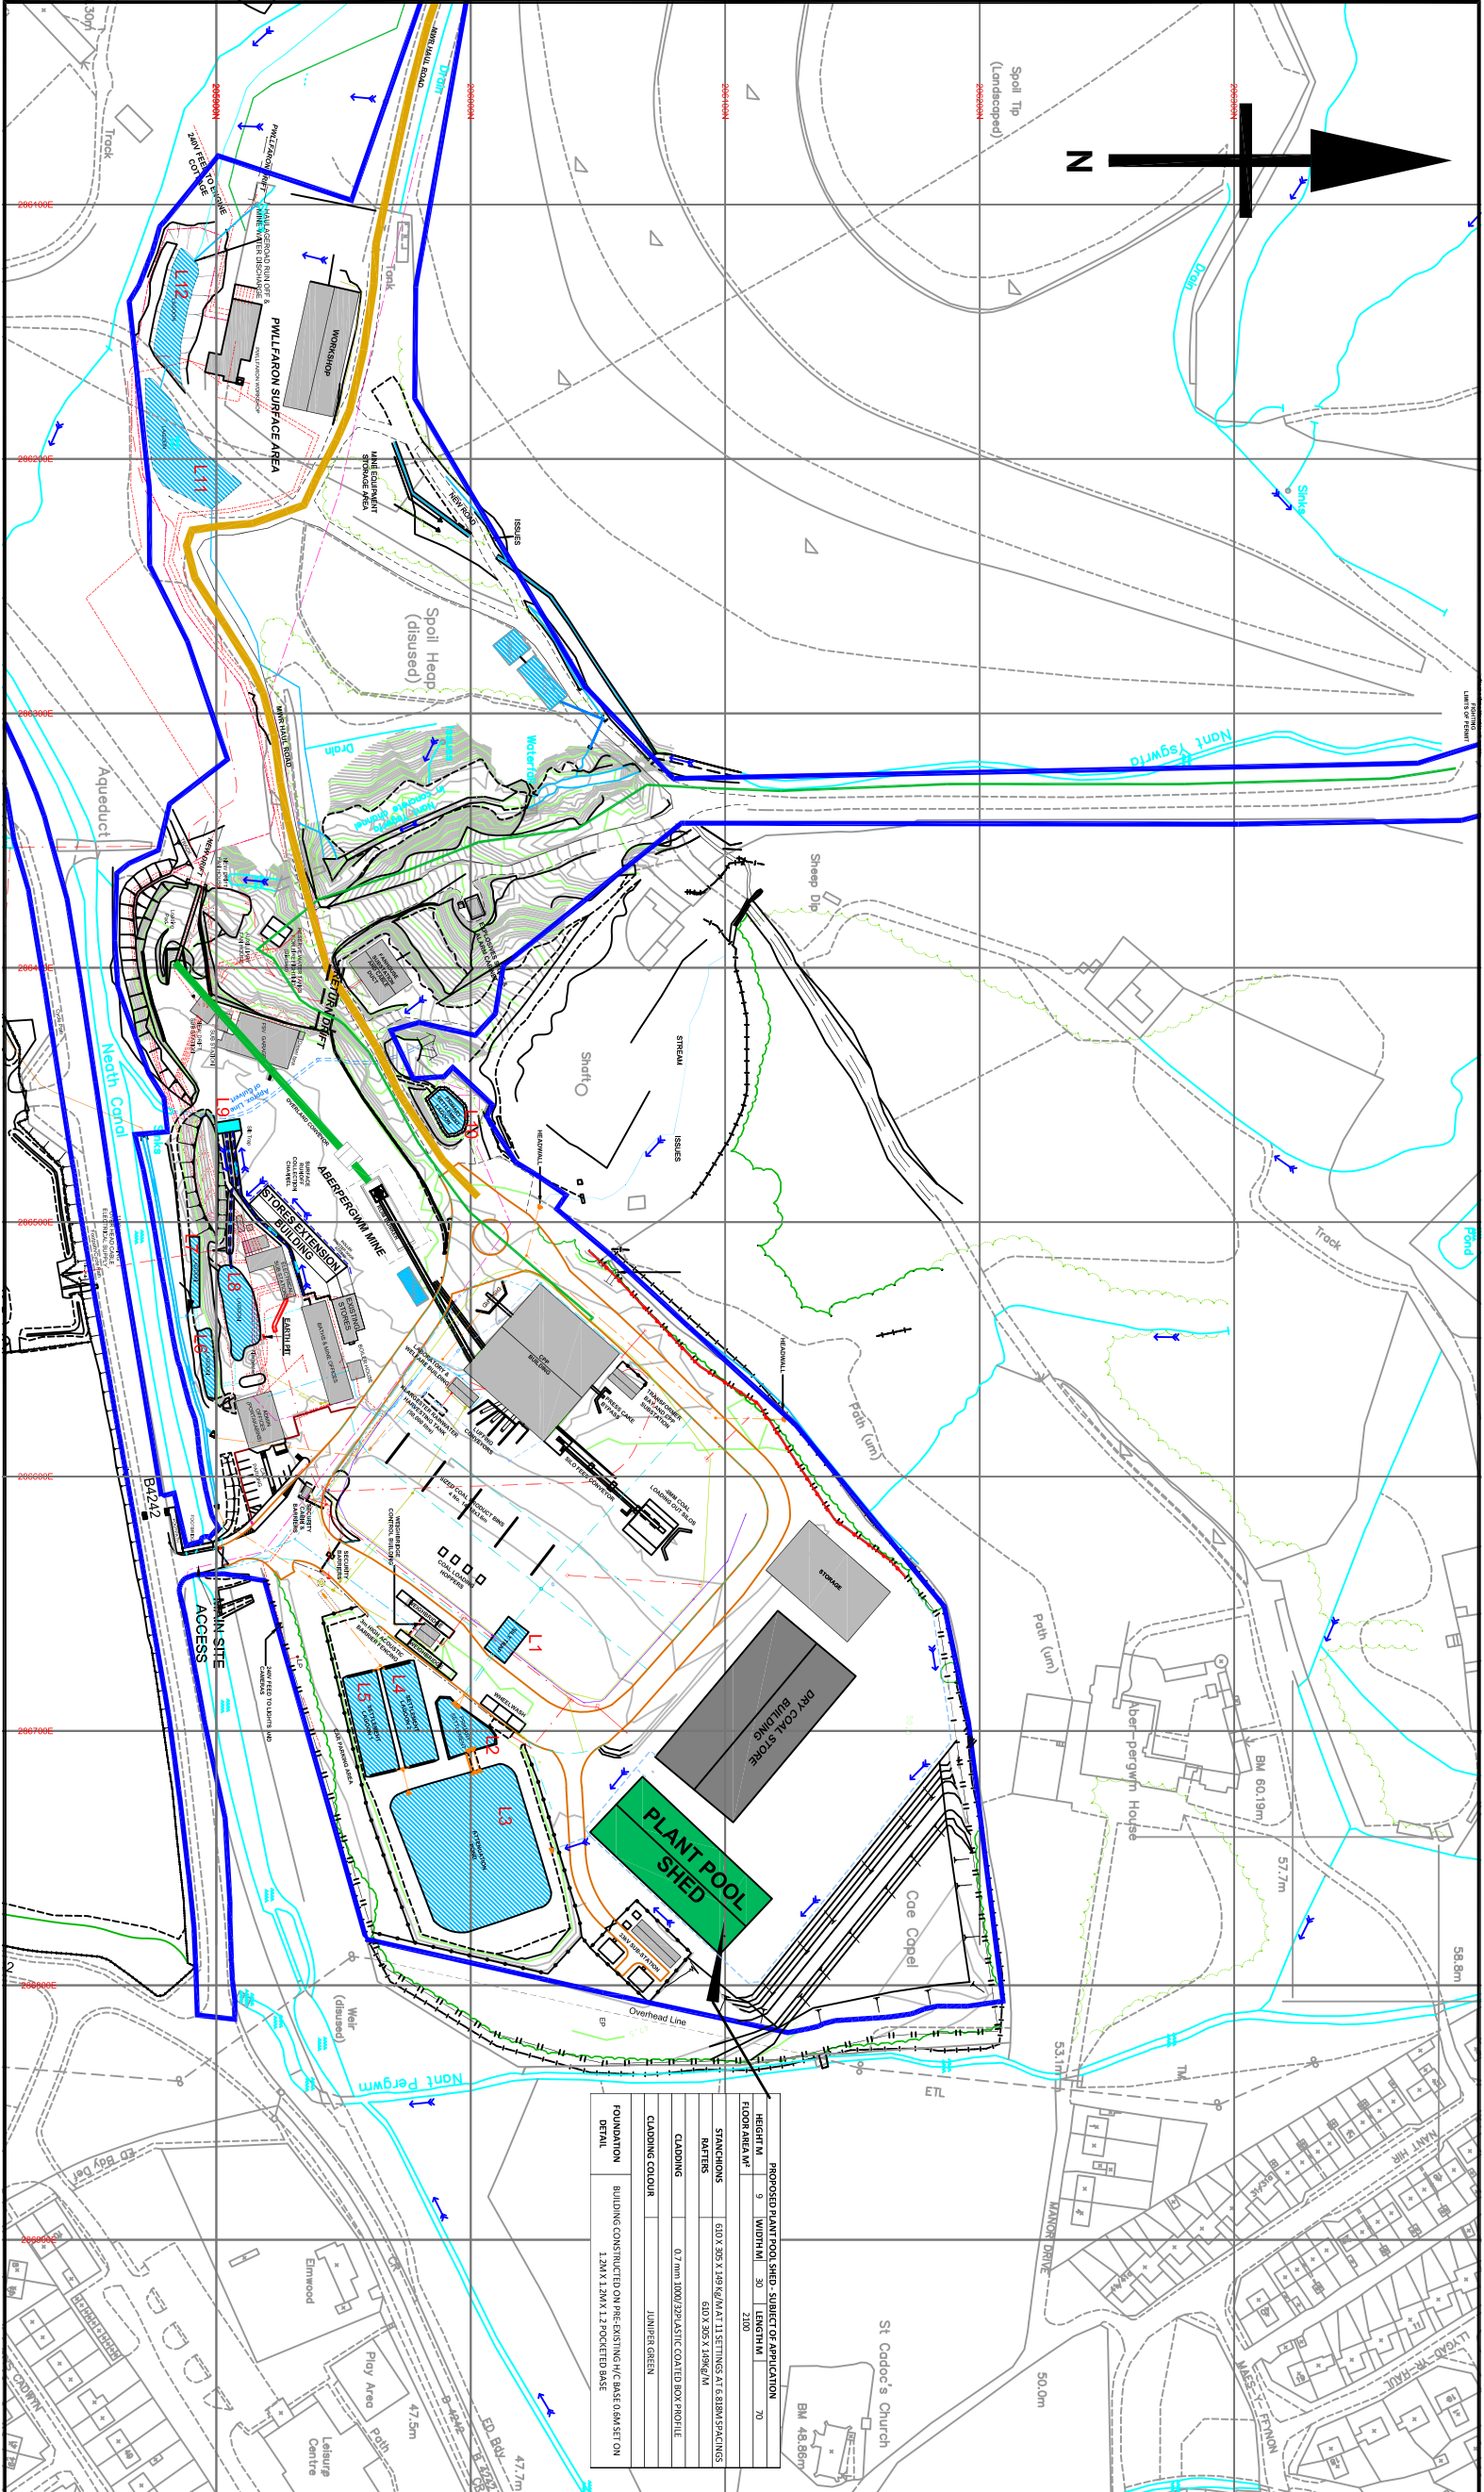

PROPOSED PLANT POOL SHED - SUBJECT OF APPLICATION			
HEIGHT M	3	SHED - SUBJECT OF APPLICATION	70
FLOOR AREA M ²	2100		
STANCHIONS			
SPACING		600 X 305 X 1986 (M) AT 1500mm C/C	
BATTERS		600 X 305 X 1986 (M)	
CLADDING			
CLADDING TYPE		0.7mm 1000 X 300/450/600 COATED ROOF PROFILE	
CLADDING COLOUR		JUNIPER GREEN	
FOUNDATION			
BUILDING CONSTRUCTION ON PRE-EXISTING M/C BASE GRADE SET ON 1.2M X 1.2M X 1.2 POCKETED BASE			

ENERGYBUILD ABERPERGWM COLLIERY



APPLICATION FOR NEW STORES EXTENSION BUILDING

PLAN SHOWING ABERPERGWM MINE CURTLAGE, INFRASTRUCTURE AND PROPOSED LOCATION AND DETAIL OF PROPOSED PLANT POOL SHED

PLANNING CONSENT P2014 0729 SITE BOUNDARY

PROPOSED PLANT POOL SHED

PLANT POOL SHED RELATED DRAINAGE DITCHES

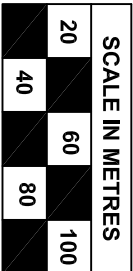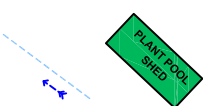

DATE MAY 2023
REFERENCE AC/PPS/5/23/V1
SCALE:1:1500