




existing plan. 1:50

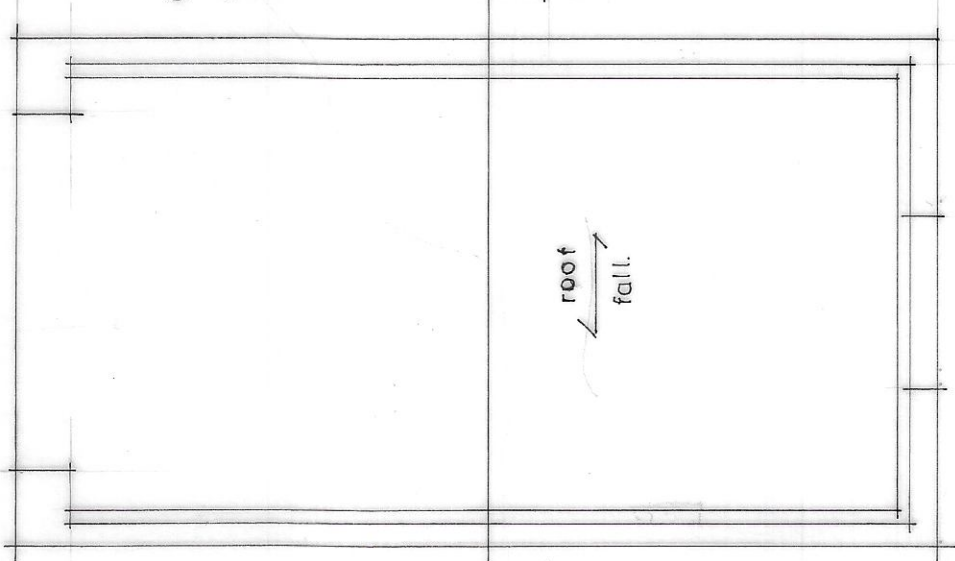


existing elevations. 1:100

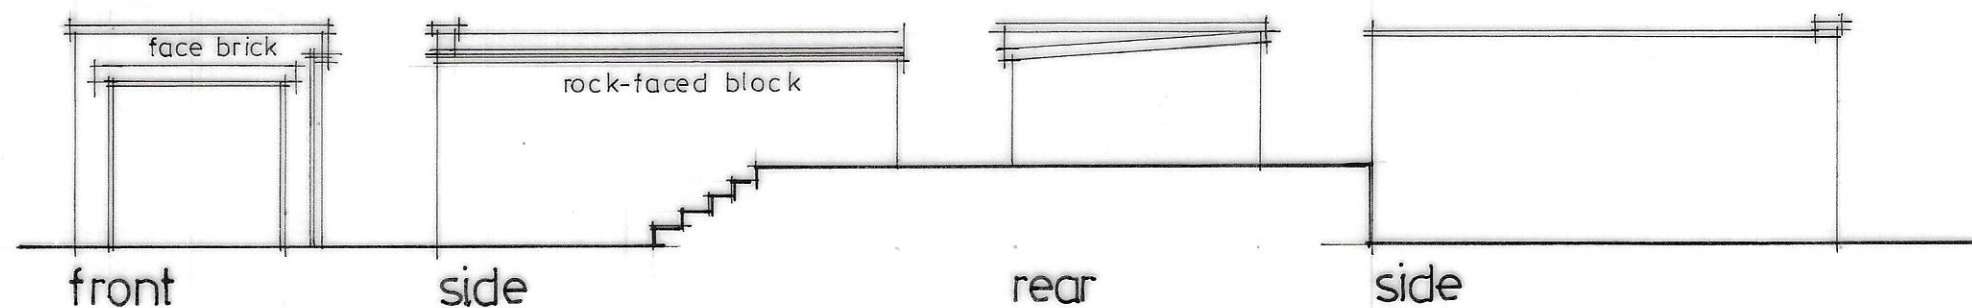


proposed plan. 1:50

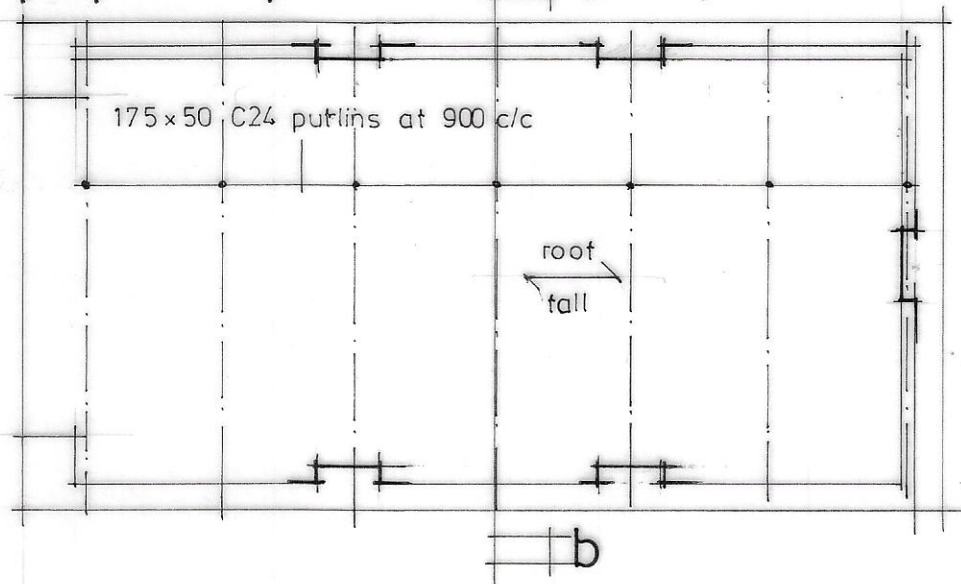



proposed elevations. 1:100

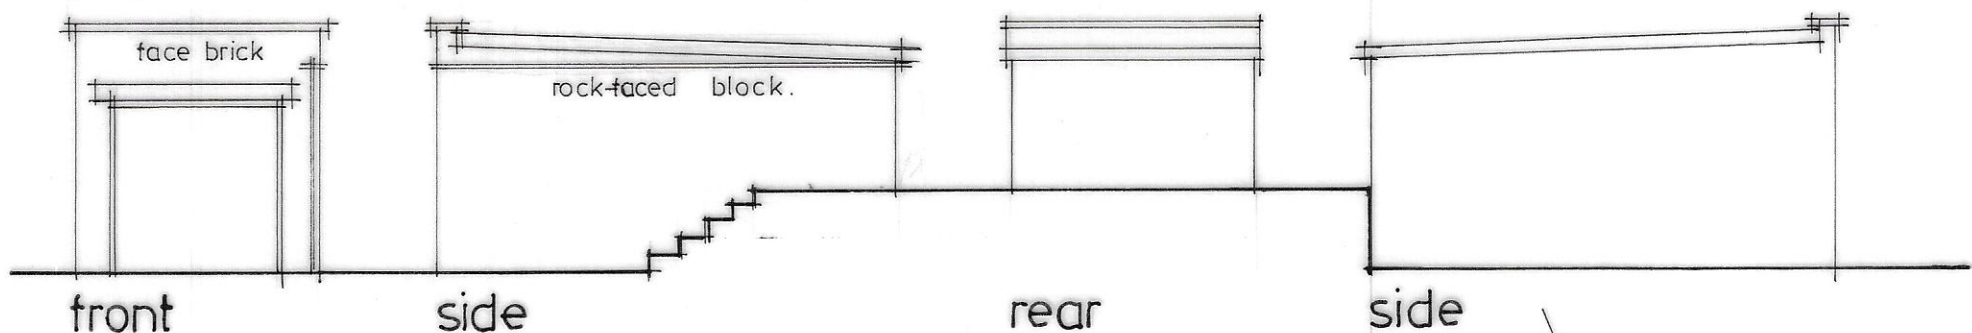

section a-a. 1:50.

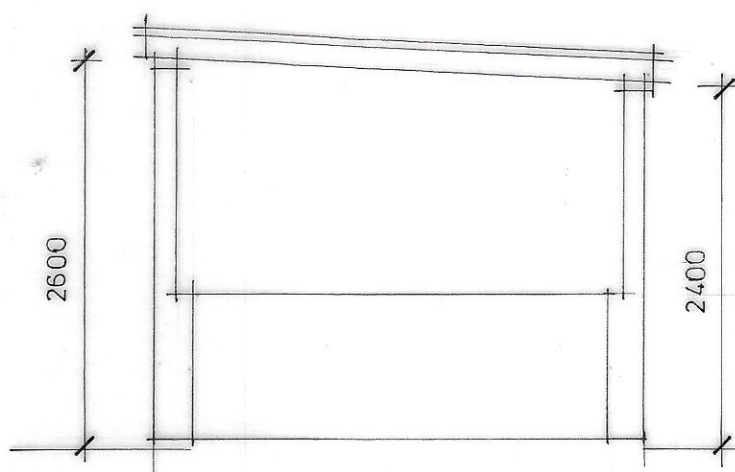

section b-b. 1:50.

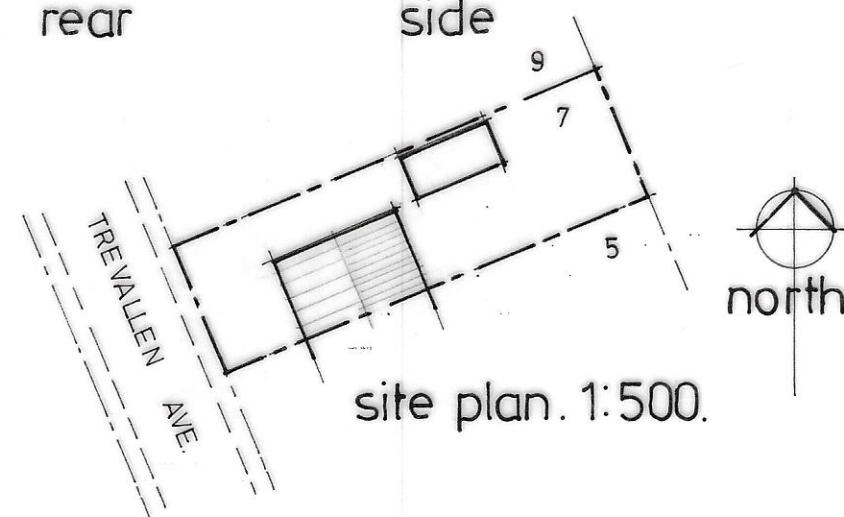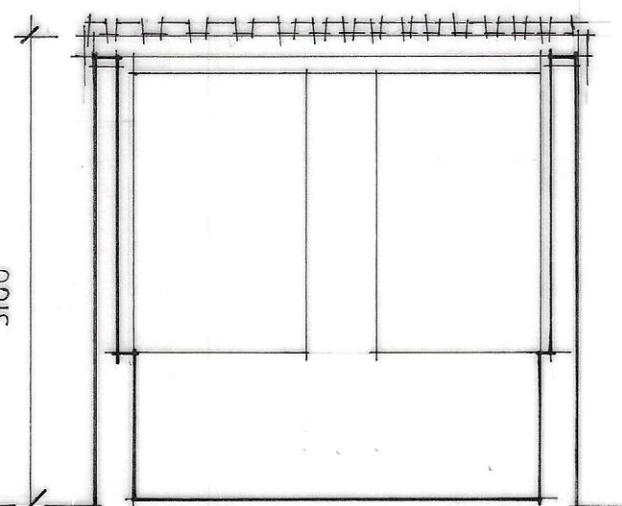

PROPOSED REFURBISHING AND RAISING ROOF OF
EXISTING DETACHED GARAGE AT :-
7 TREVALLEN AVE CIMLA NEATH SA11 3UU FOR:-
MR. RICHARD LAWES.