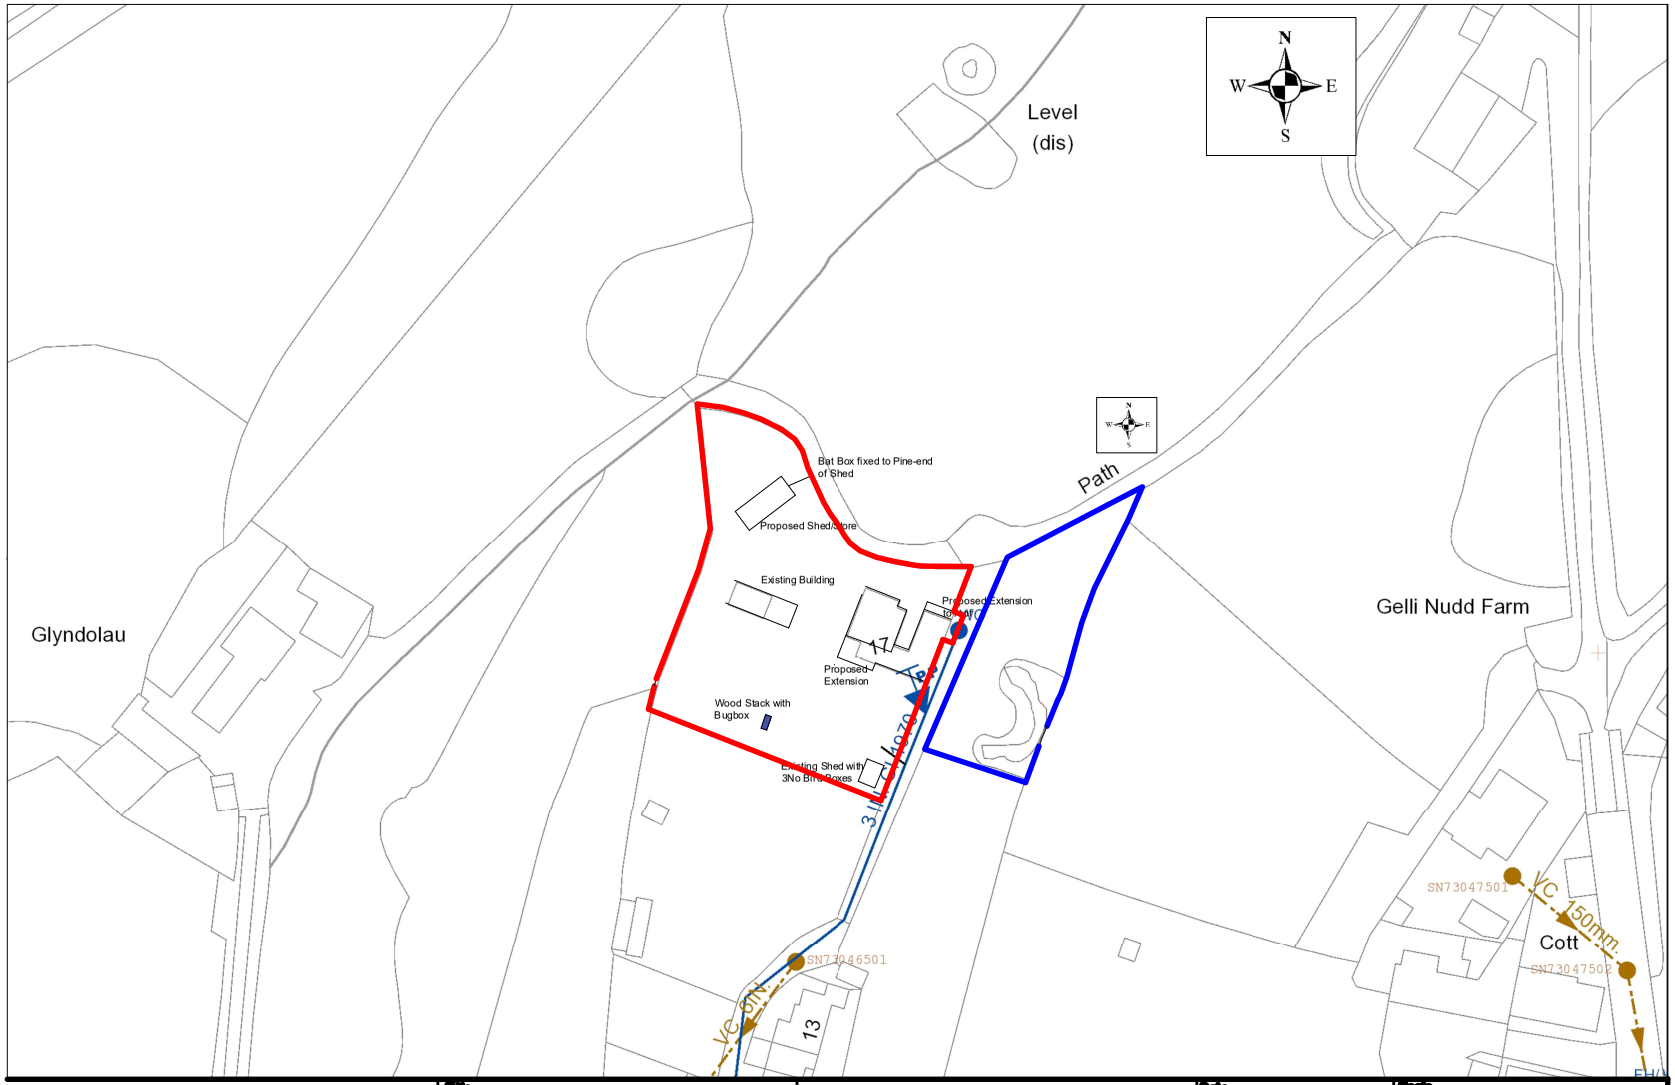


Site Address

PROPOSED ALTERATIONS AT
17 BRYN DERWEN,
PONTARDAWE

Title.

LOCATION PLAN

Notes

Dimensions are in millimetres unless otherwise stated.

Date 17.07.23	**Scale** 1:1250 on A4
Drawn by DD	**Checked by**
Drawing No 17BrynDerwen 3	**Rev.** **Date**