


THIS IS A C.A.D. PRODUCED DRAWING AND SHOULD NOT BE AMENDED BY HAND.

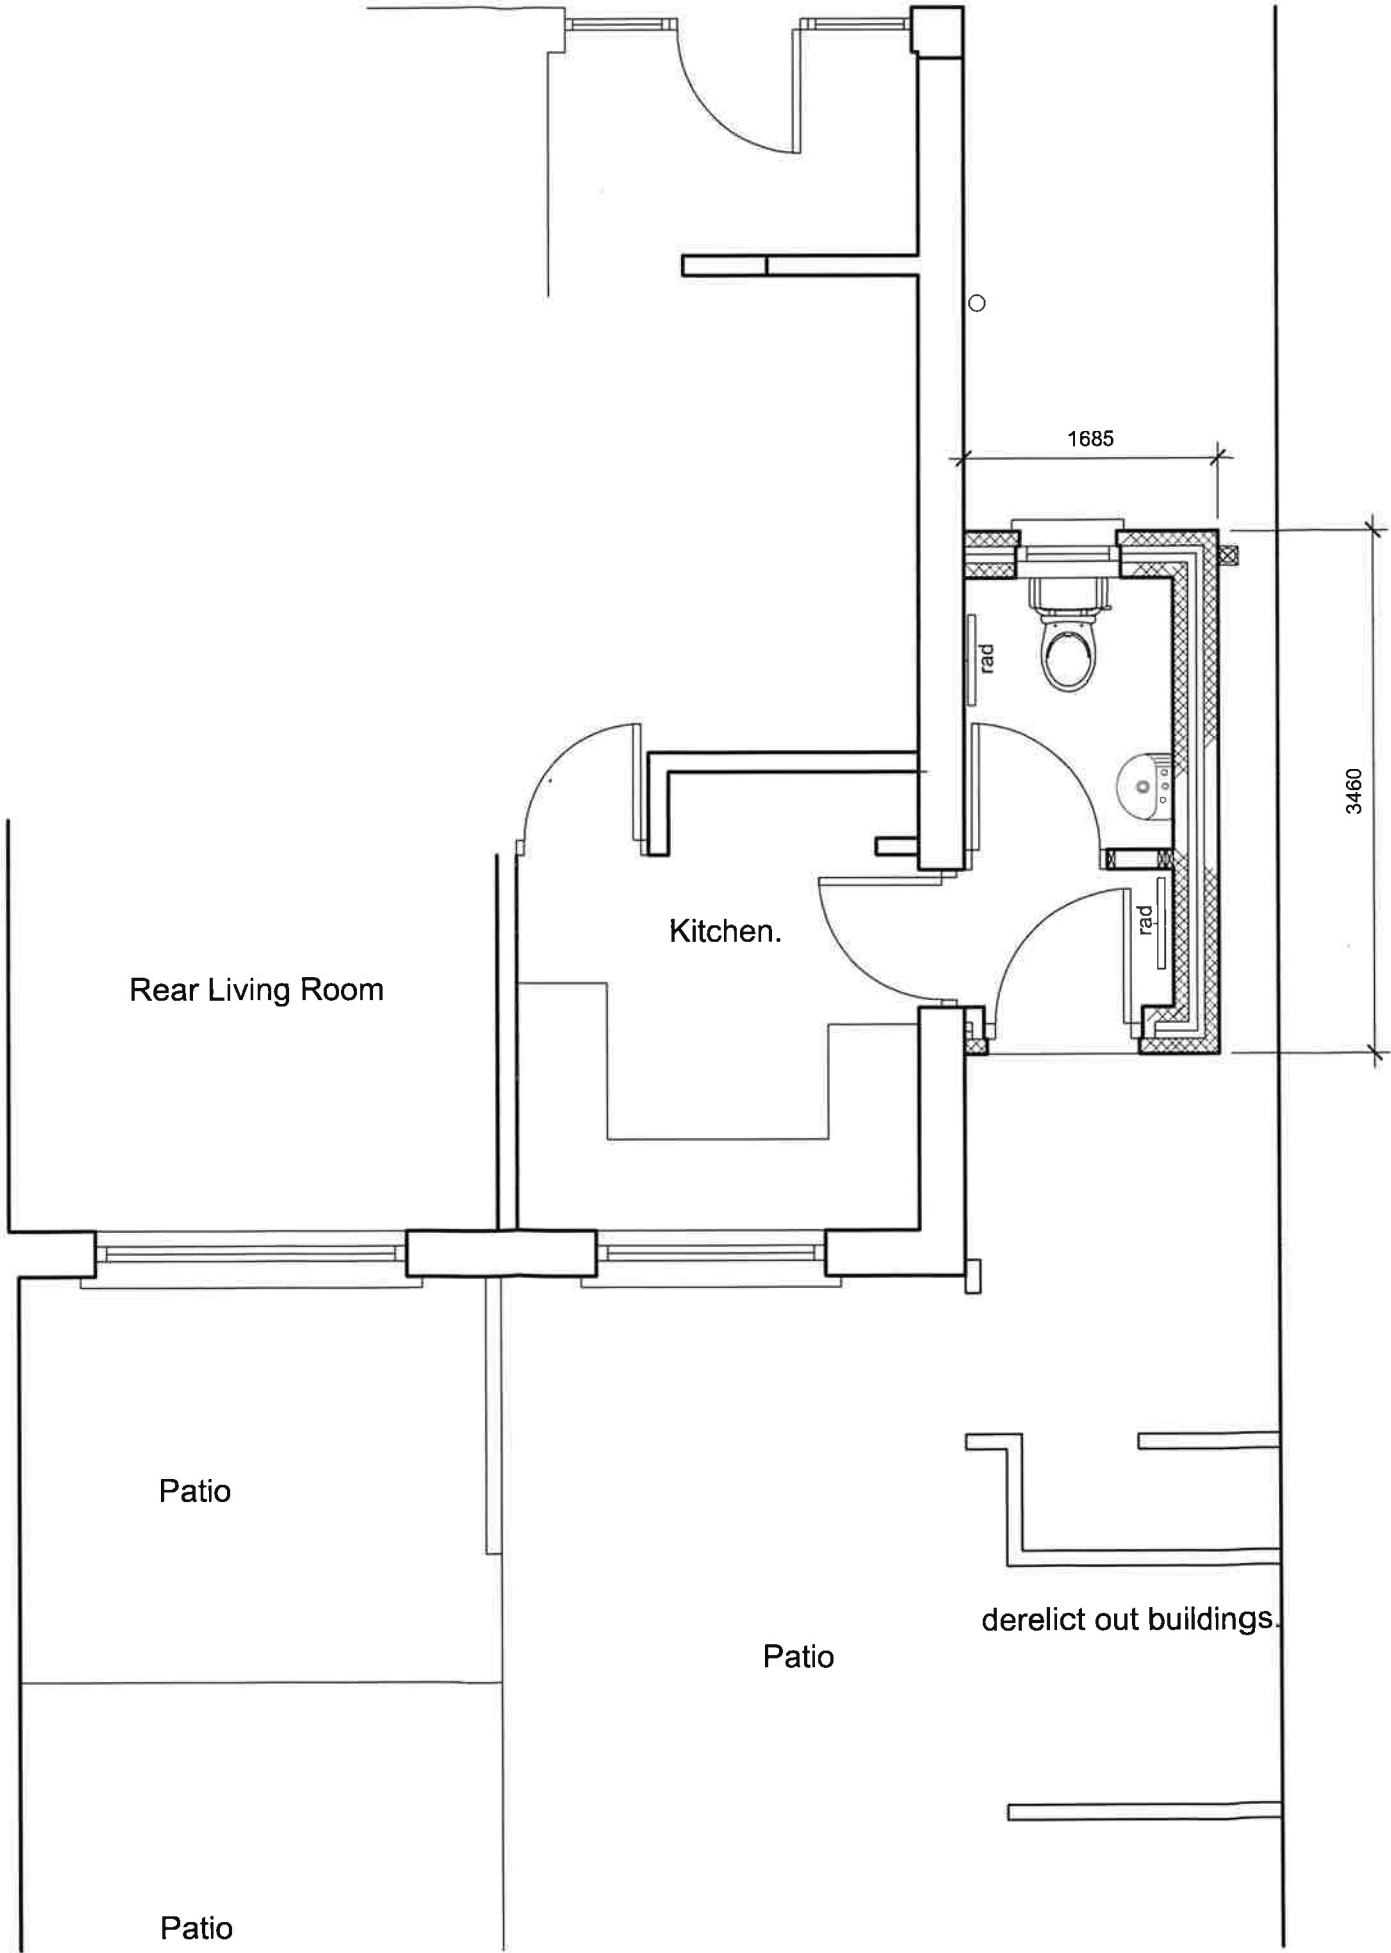

NOTES

1 All dimensions in millimetres unless otherwise stated.

Rev	Details	Dr	Date
-----	---------	----	------



Neath Port Talbot Castell-nedd Port Talbot
County Borough Council Cyngor Bwrdeistref Sirol
GRANTS AGENCY
Social Services, Health and Housing
Housing Renewal and Adaptations Service
Civic Centre
Port Talbot
SA13 1PJ

Project

20 Verdi Road
Sandfields
Port Talbot
Proposed Plan

Drawn	sfc	Checked		Approved	
Date	17.4.23	Date		Date	
Scales	1:50				
Drawing No.	DFG5679/02				