



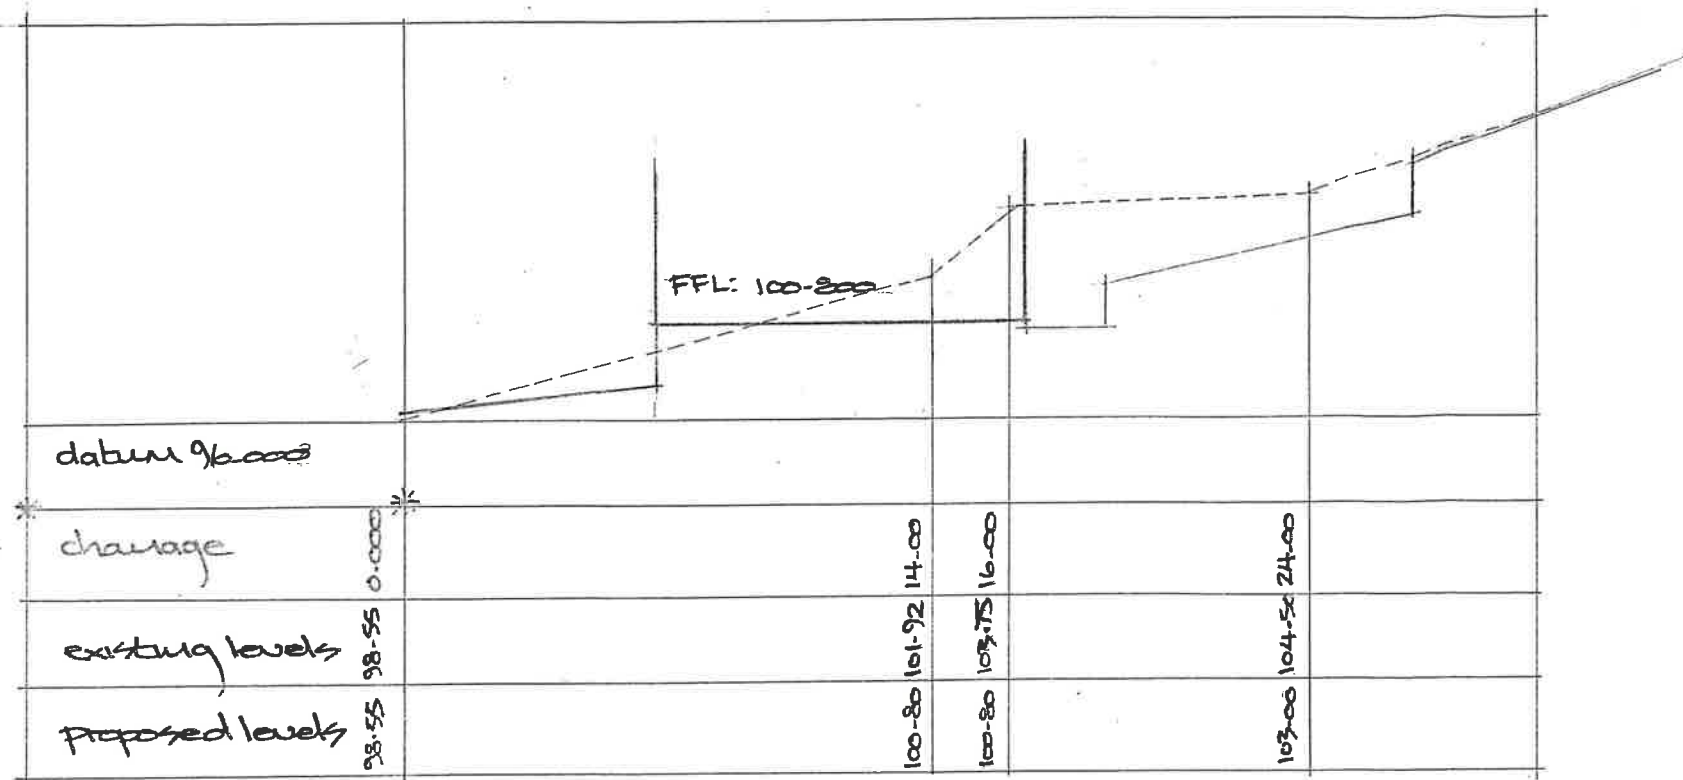

SECTION A-A

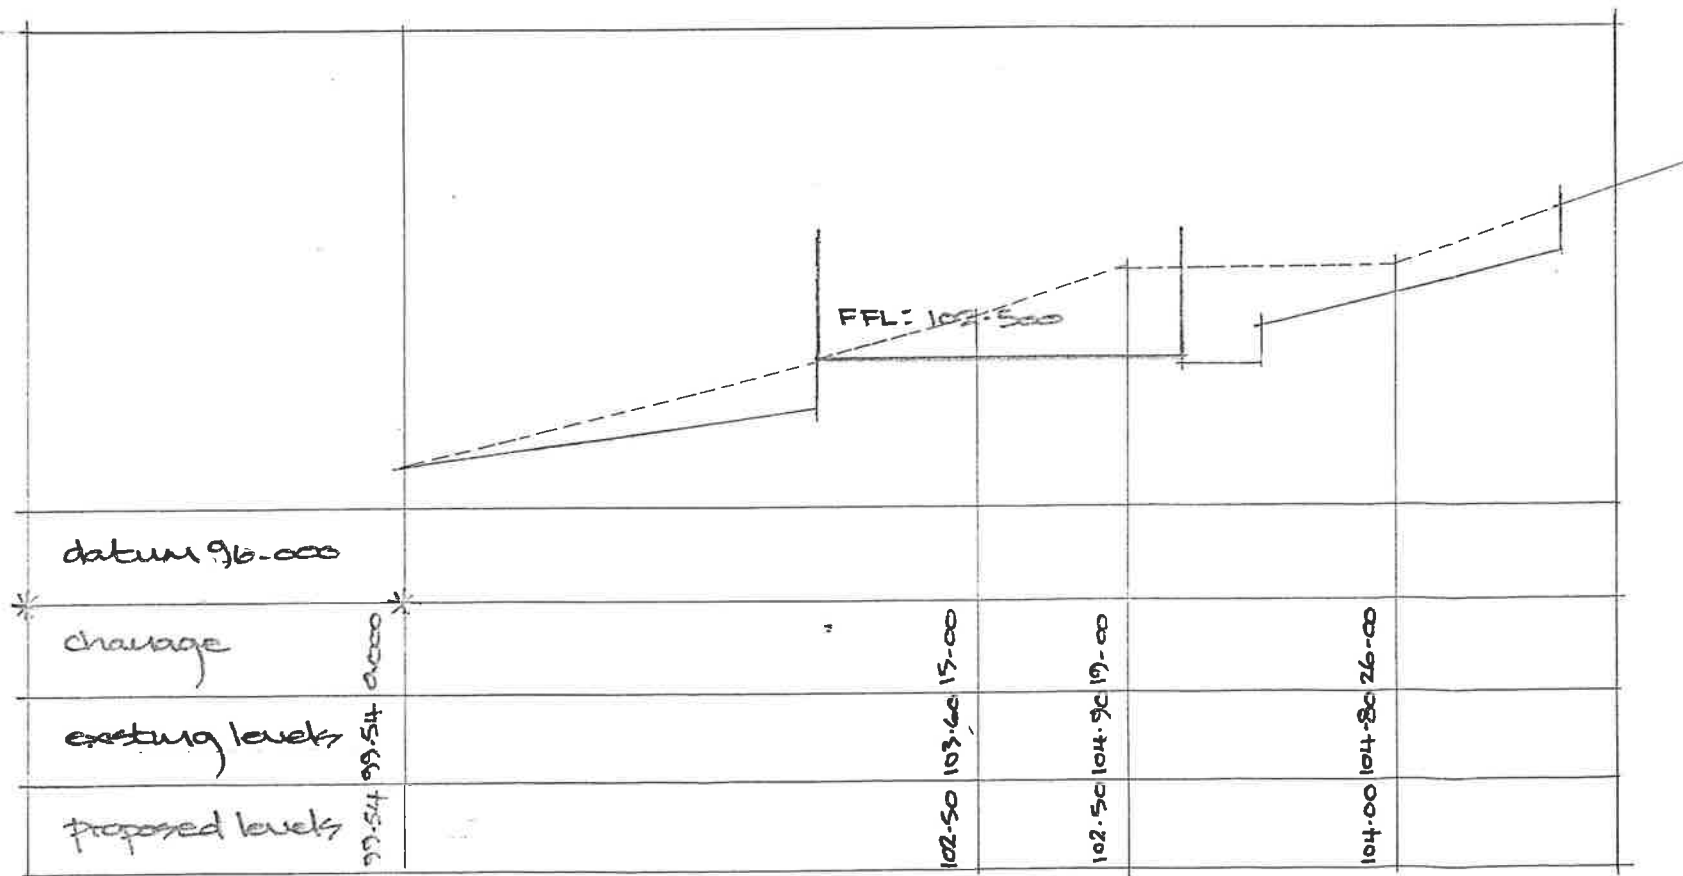

SECTION B-B

Scale Parameters of Dwellings

height - 7.5M - 8.5M
width - 7.0M - 7.6M
length - 8.60 - 9.60M

Fine Line Architectural Services Ltd. 30 Pond Mawr Garth Maesteg Bridgend CF34 0SX Tel: 01656 732042 Fax: 01656 810318 Email: fineline248@gmail.com	Client		
	Mr Laurence Davies		
	Project		
	Proposed Residential Development for 4No Detached Dwellings to the rear of Glyncoirwg Hall, Glyncoirwg.		
	Drawing Title		
	Section A-A, B-B.		
	Date	Scale	Drawing No.
	August 2023.	1:200.	GlyncoirwgHall/WD/02A