
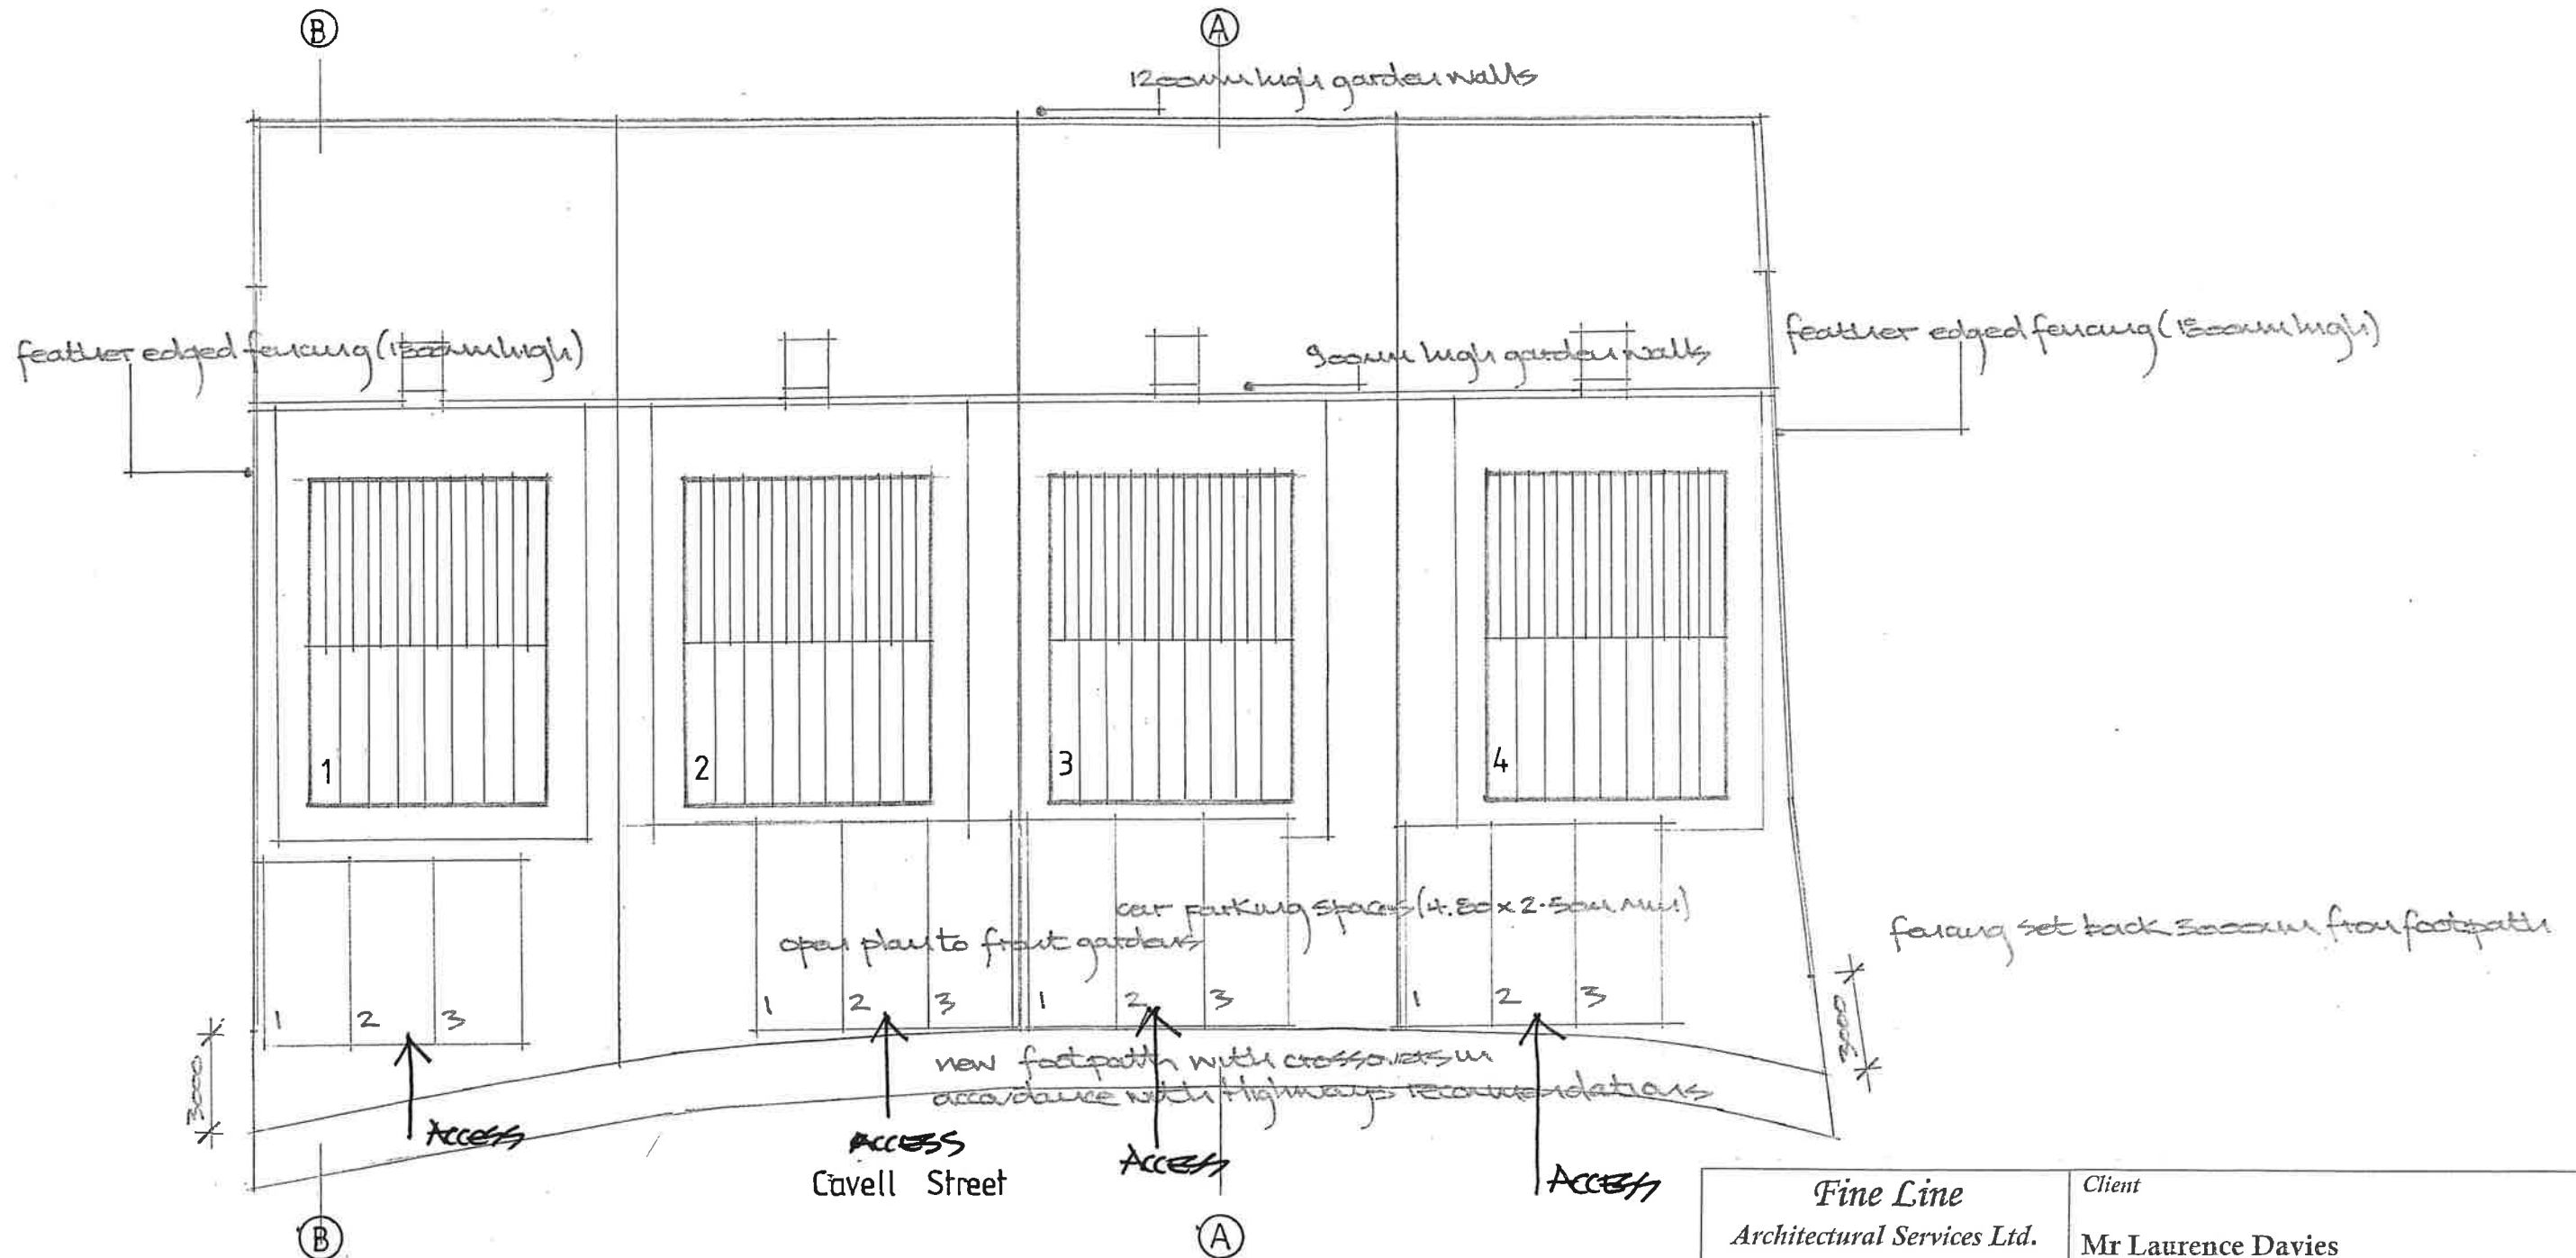


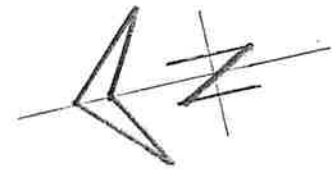

Fine Line
Architectural Services Ltd.

30 Pond Mawr
Garth
Maesteg
Bridgend
CF34 0SX

Tel: 01656 732042
Fax: 01656 810318
Email: fineline248@gmail.com

Client

Mr Laurence Davies

Project

Proposed Residential Development for 4 No
Detached Dwellings to the rear of
Glyncorrwg Hall, Glyncorrwg.

Drawing Title

Site Layout Plan.

Date

August 2023.

Scale

1:200.

Drawing No.

GlyncorrwgHall/WD/01