


# Superseded

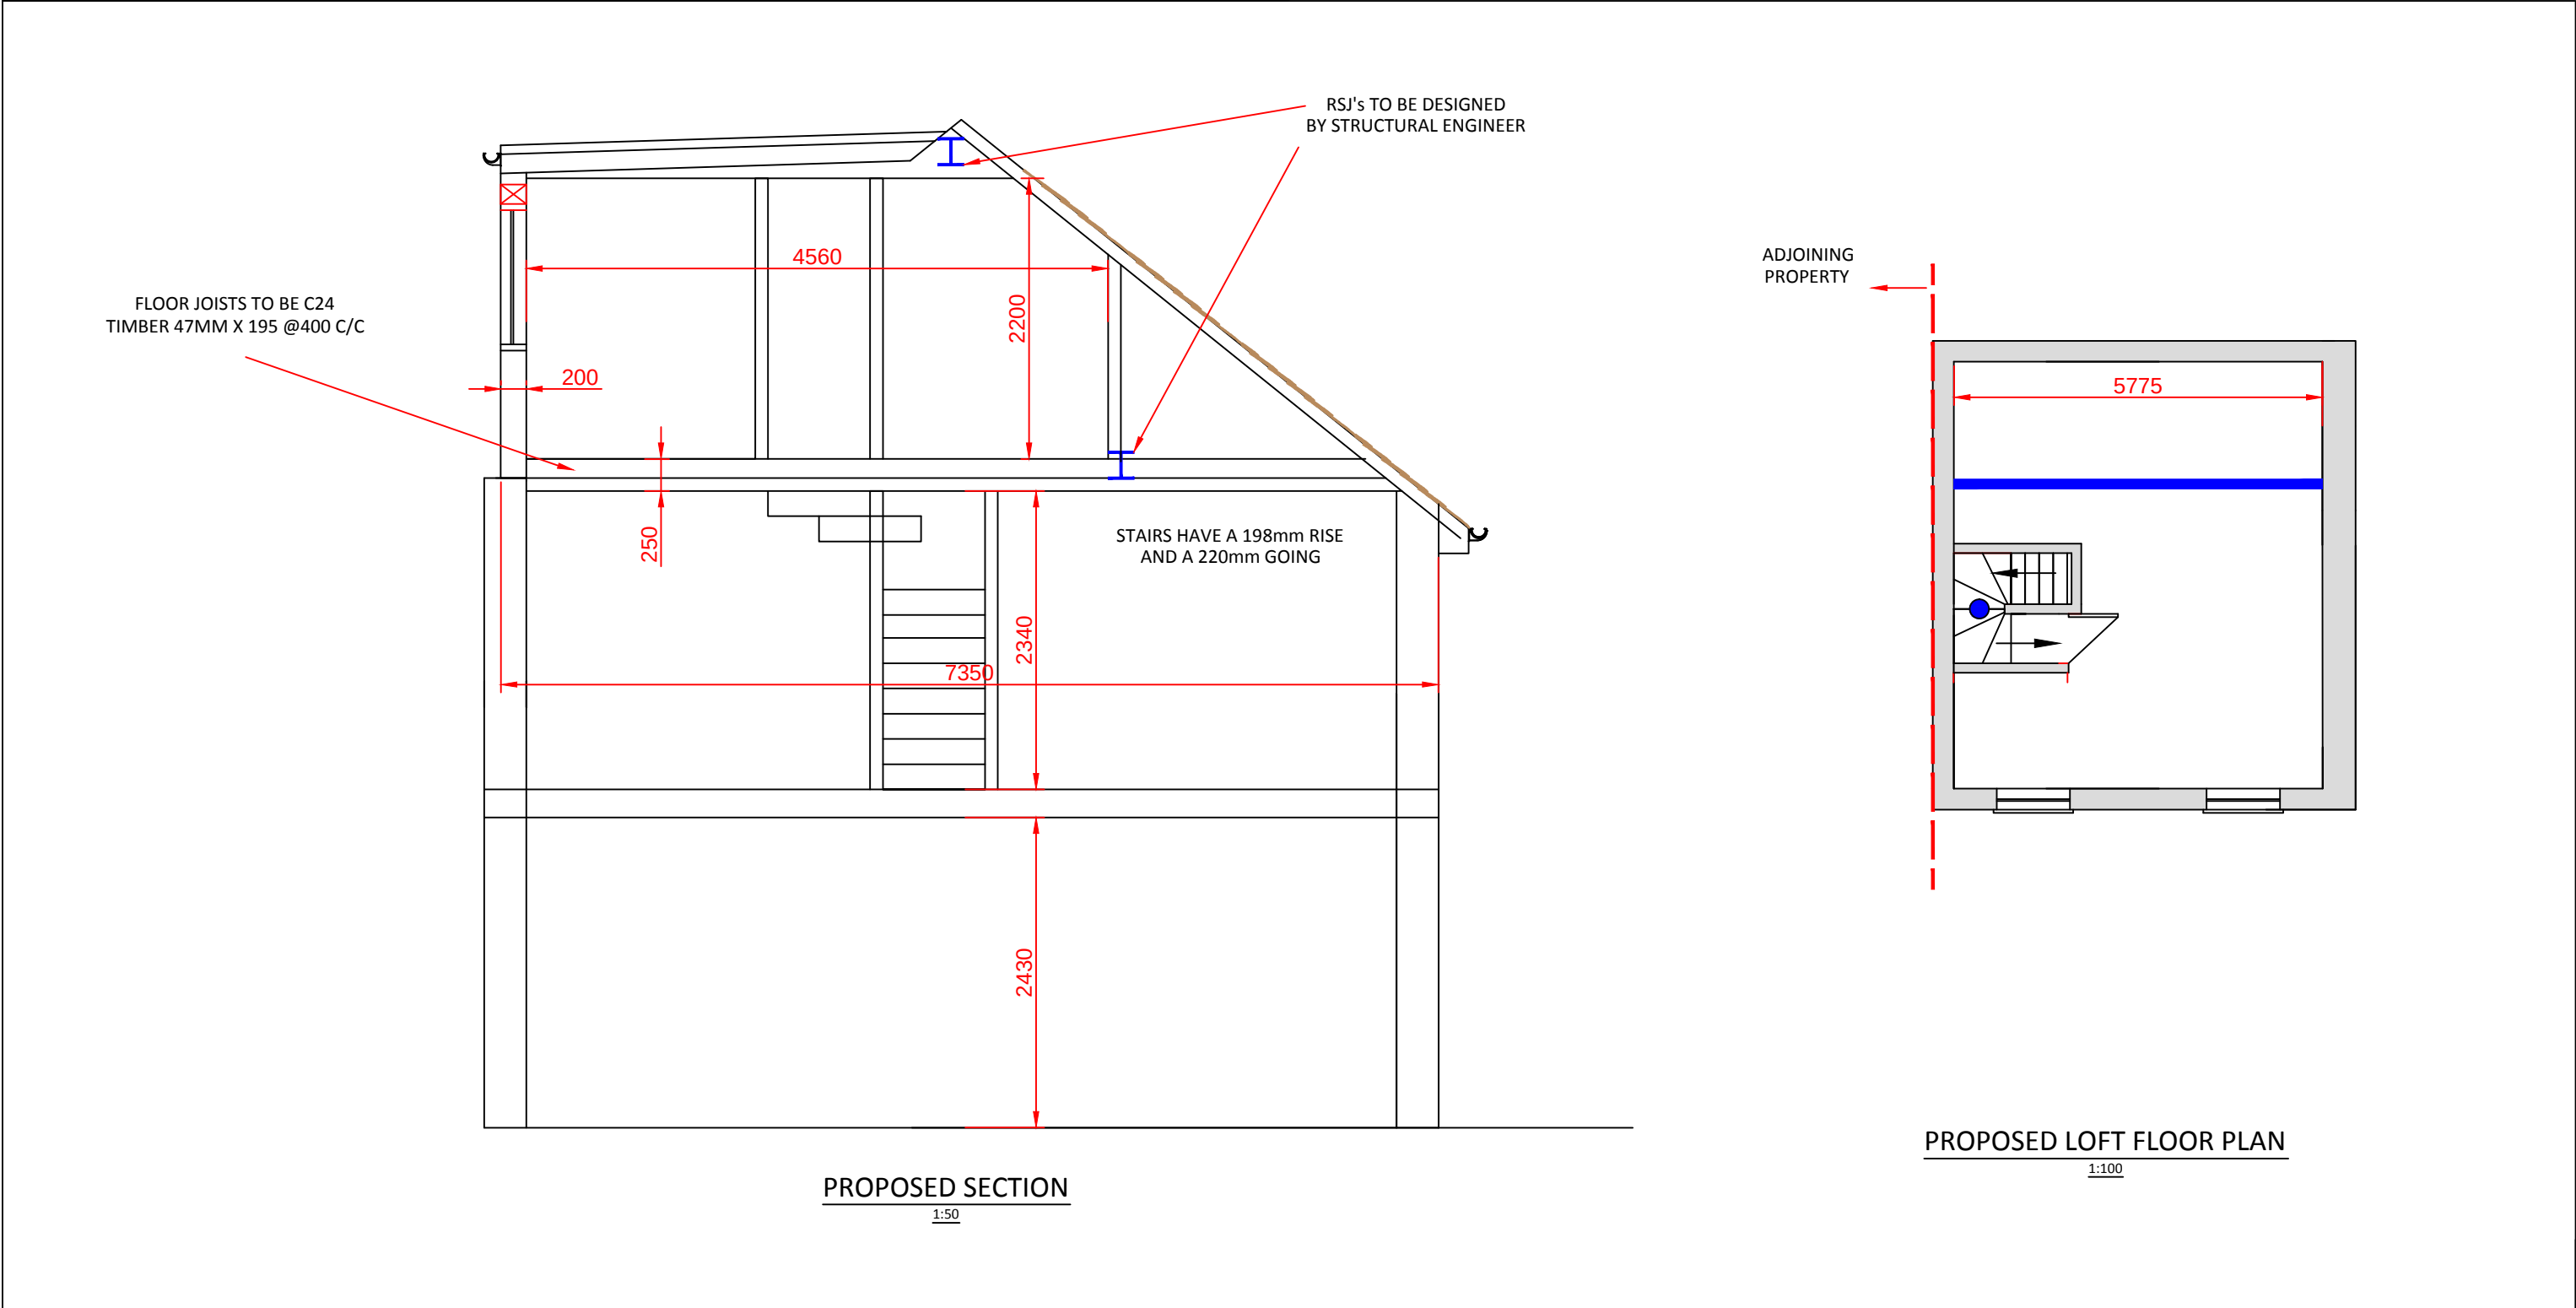

|     |       |                                                                    |              |       |
|-----|-------|--------------------------------------------------------------------|--------------|-------|
| KEY | NOTES | Rev                                                                | DESCRIPTION  | DATE  |
|     |       | A                                                                  | FOR PLANNING | 05/22 |
|     |       | 4 NEW STREET<br>GLYNNEATH<br>NEATH<br>SA11 5AA<br>PROPOSED SECTION |              |       |
|     |       | Scale : As shown                                                   |              |       |
|     |       | Drawn: RCM                                                         | Revision : A |       |