




Superseded

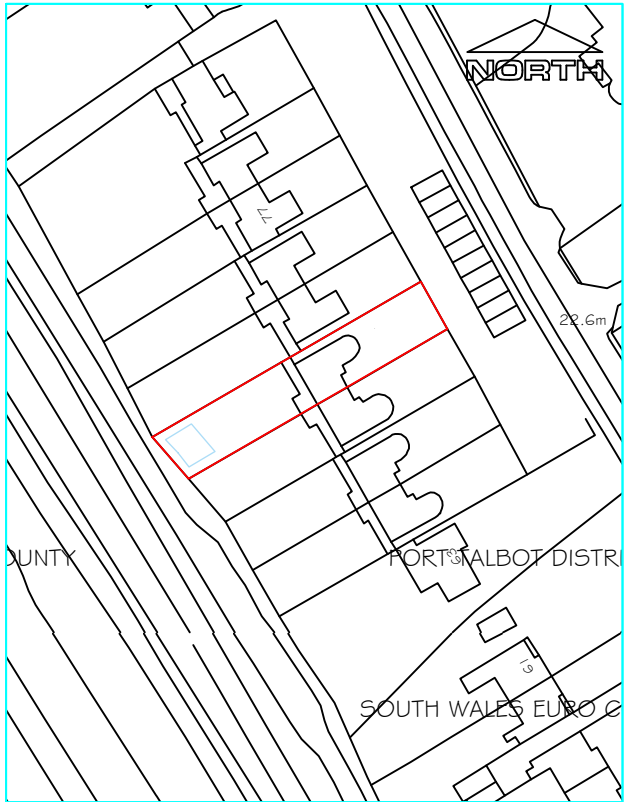


Site Location Plan - 1:1250

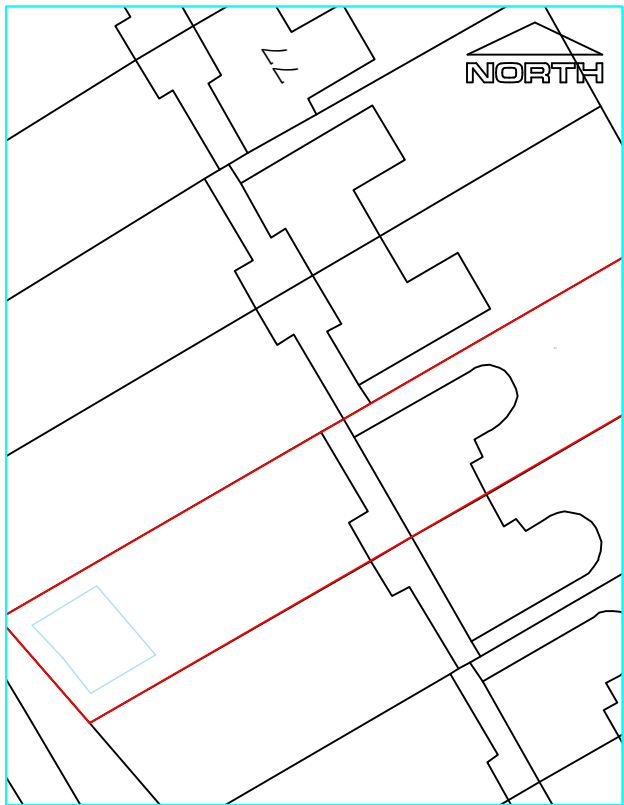

Site Plan - 1:500

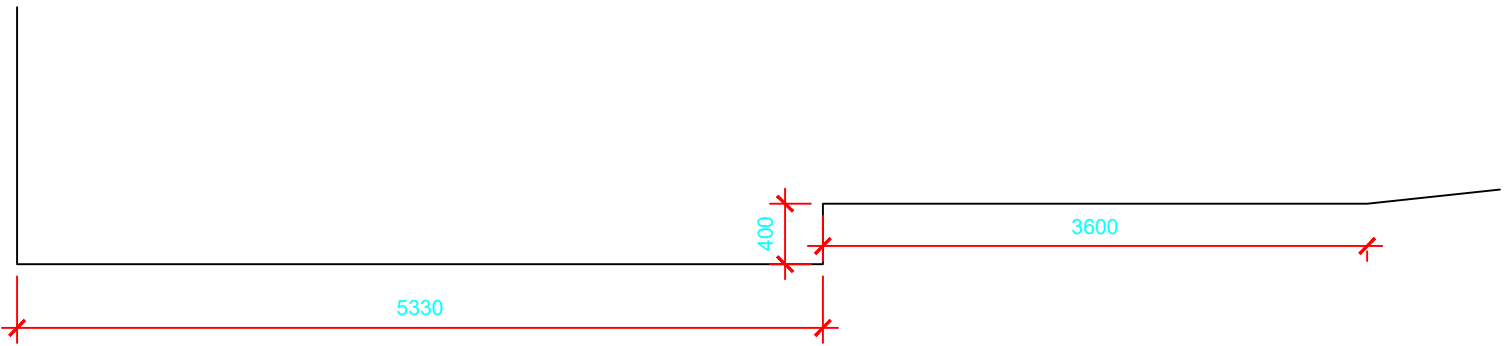

Existing Side Elevation

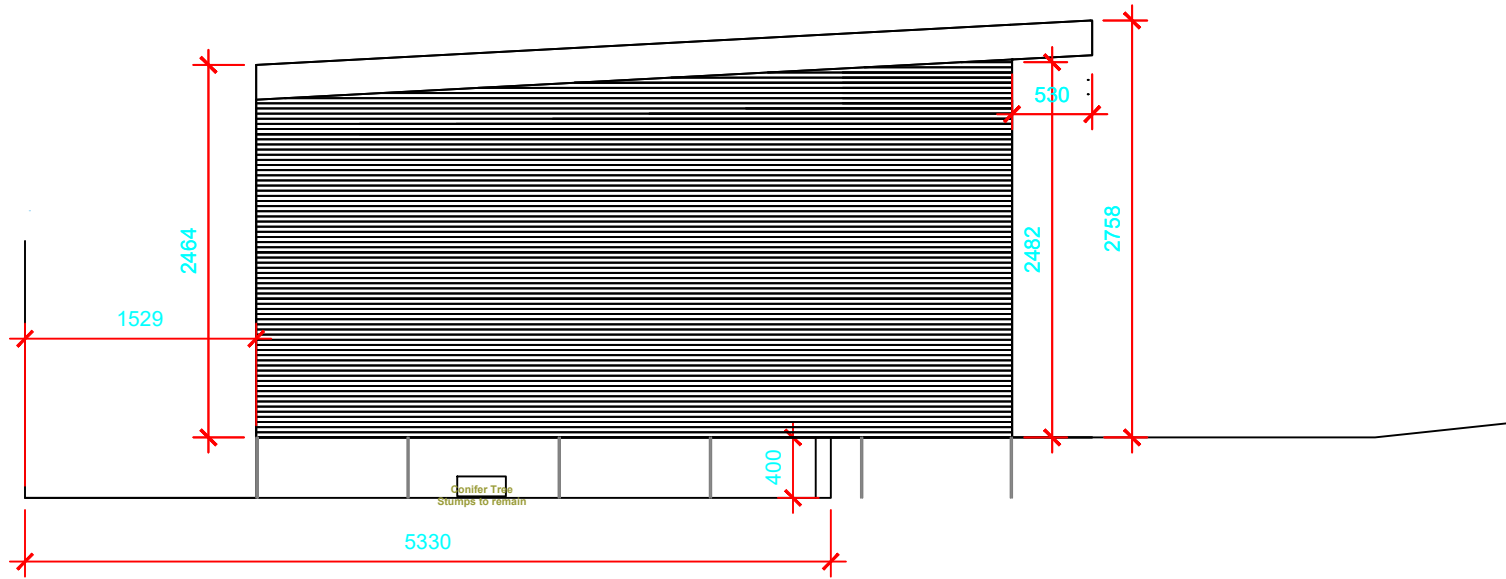

Proposed Side Elevation

Existing Plan - 1:50