



Superseded

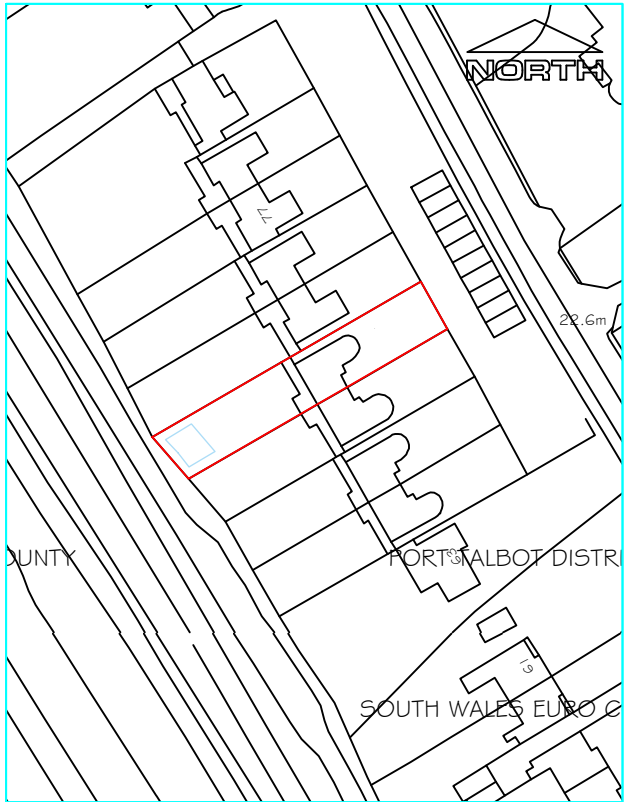


Site Location Plan - 1:1250

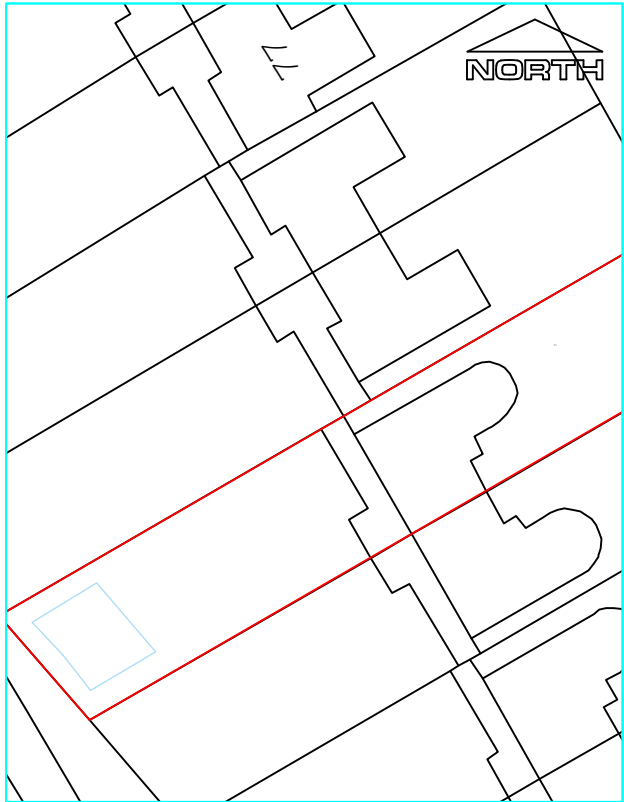


Site Plan - 1:500

PROPOSED Finishes
Walls - T&G Cladding Treated
Roof - Rubber Roof
Windows - PVCu patio door and 2 side
Windows Top Opening
Black Upvc fascia's Gutters and
Downpipes.
1m ground stilts to level building


NO 69 WOODEN
Boundary FENCE
1m High

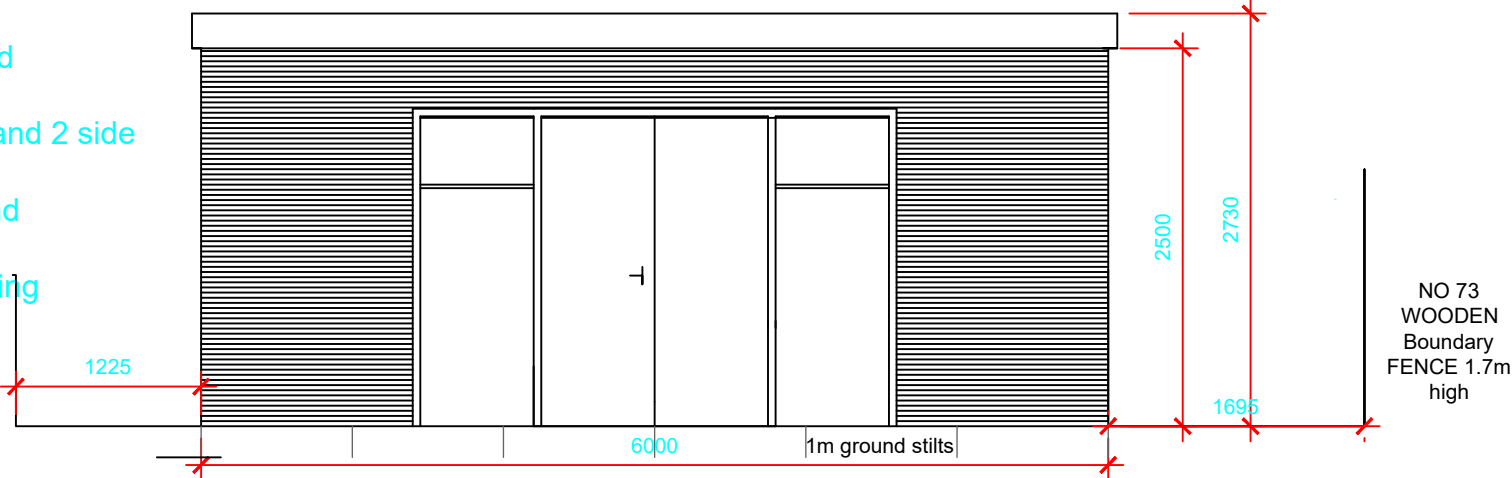

Proposed Front Elevation

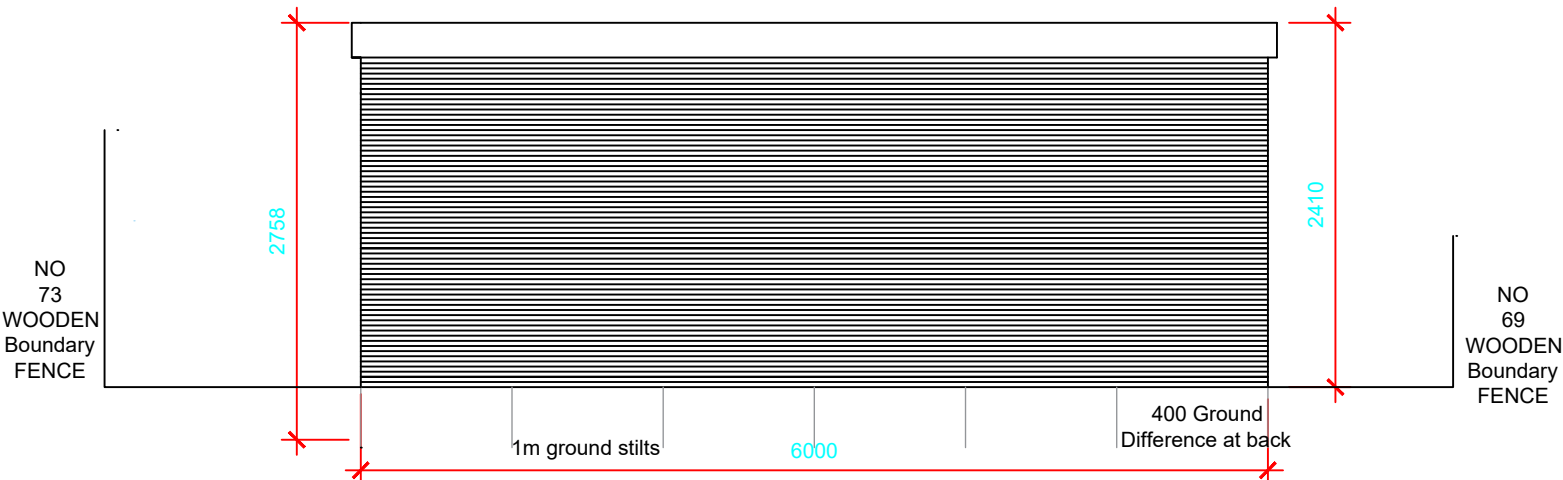

Proposed Rear Elevation

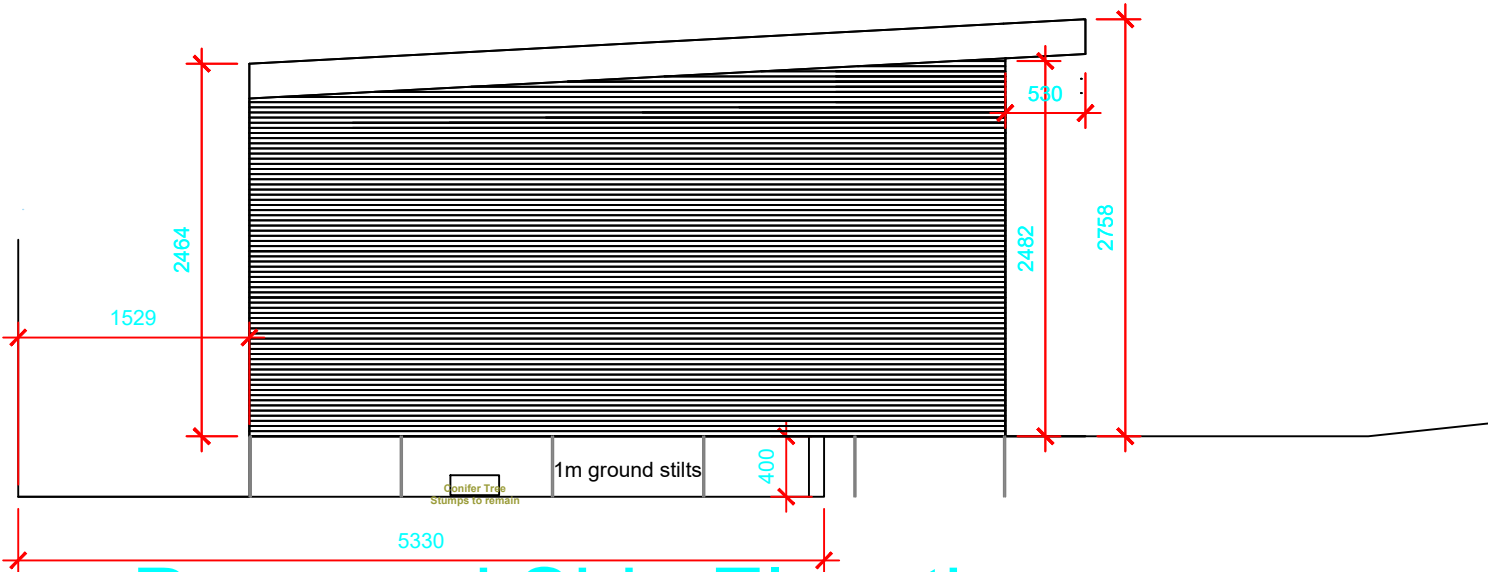

Proposed Side Elevation

Existing Plan - 1:50