




Superseded

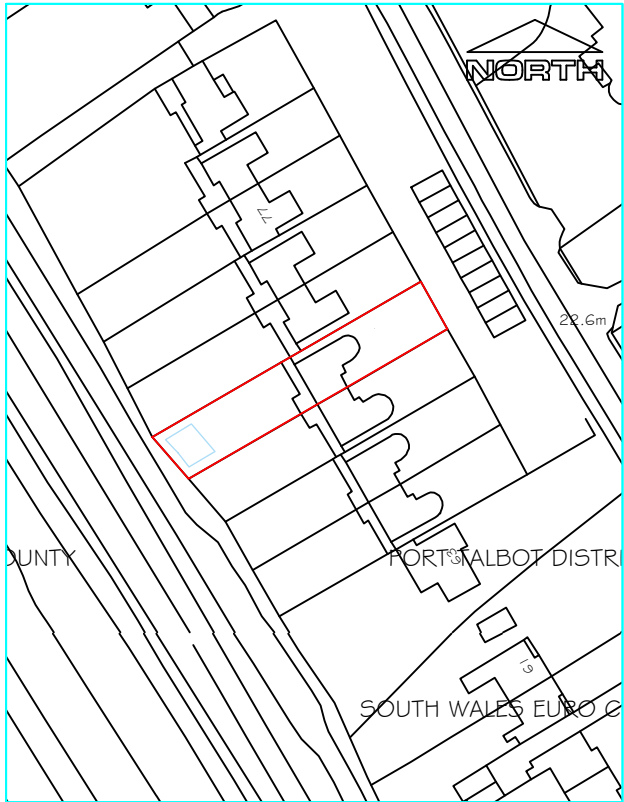

Site Location Plan - 1:1250

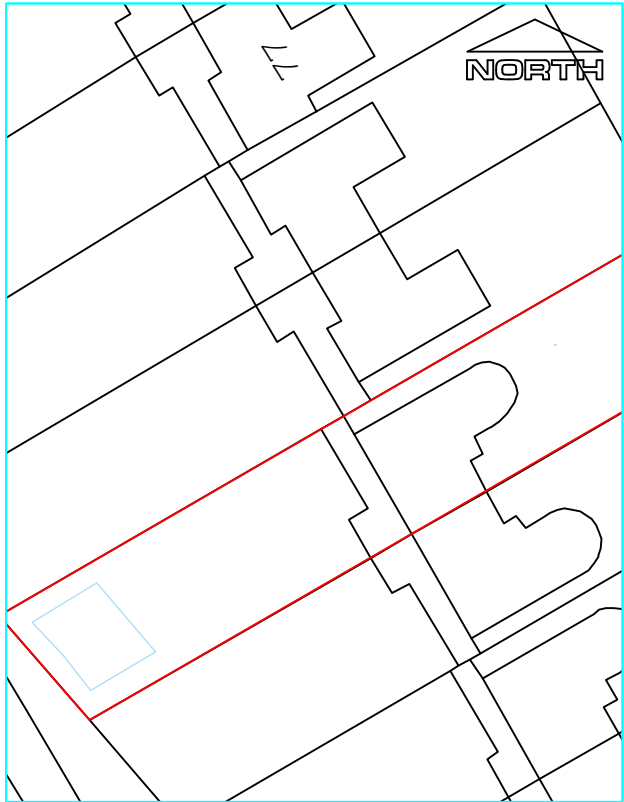

Site Plan - 1:500

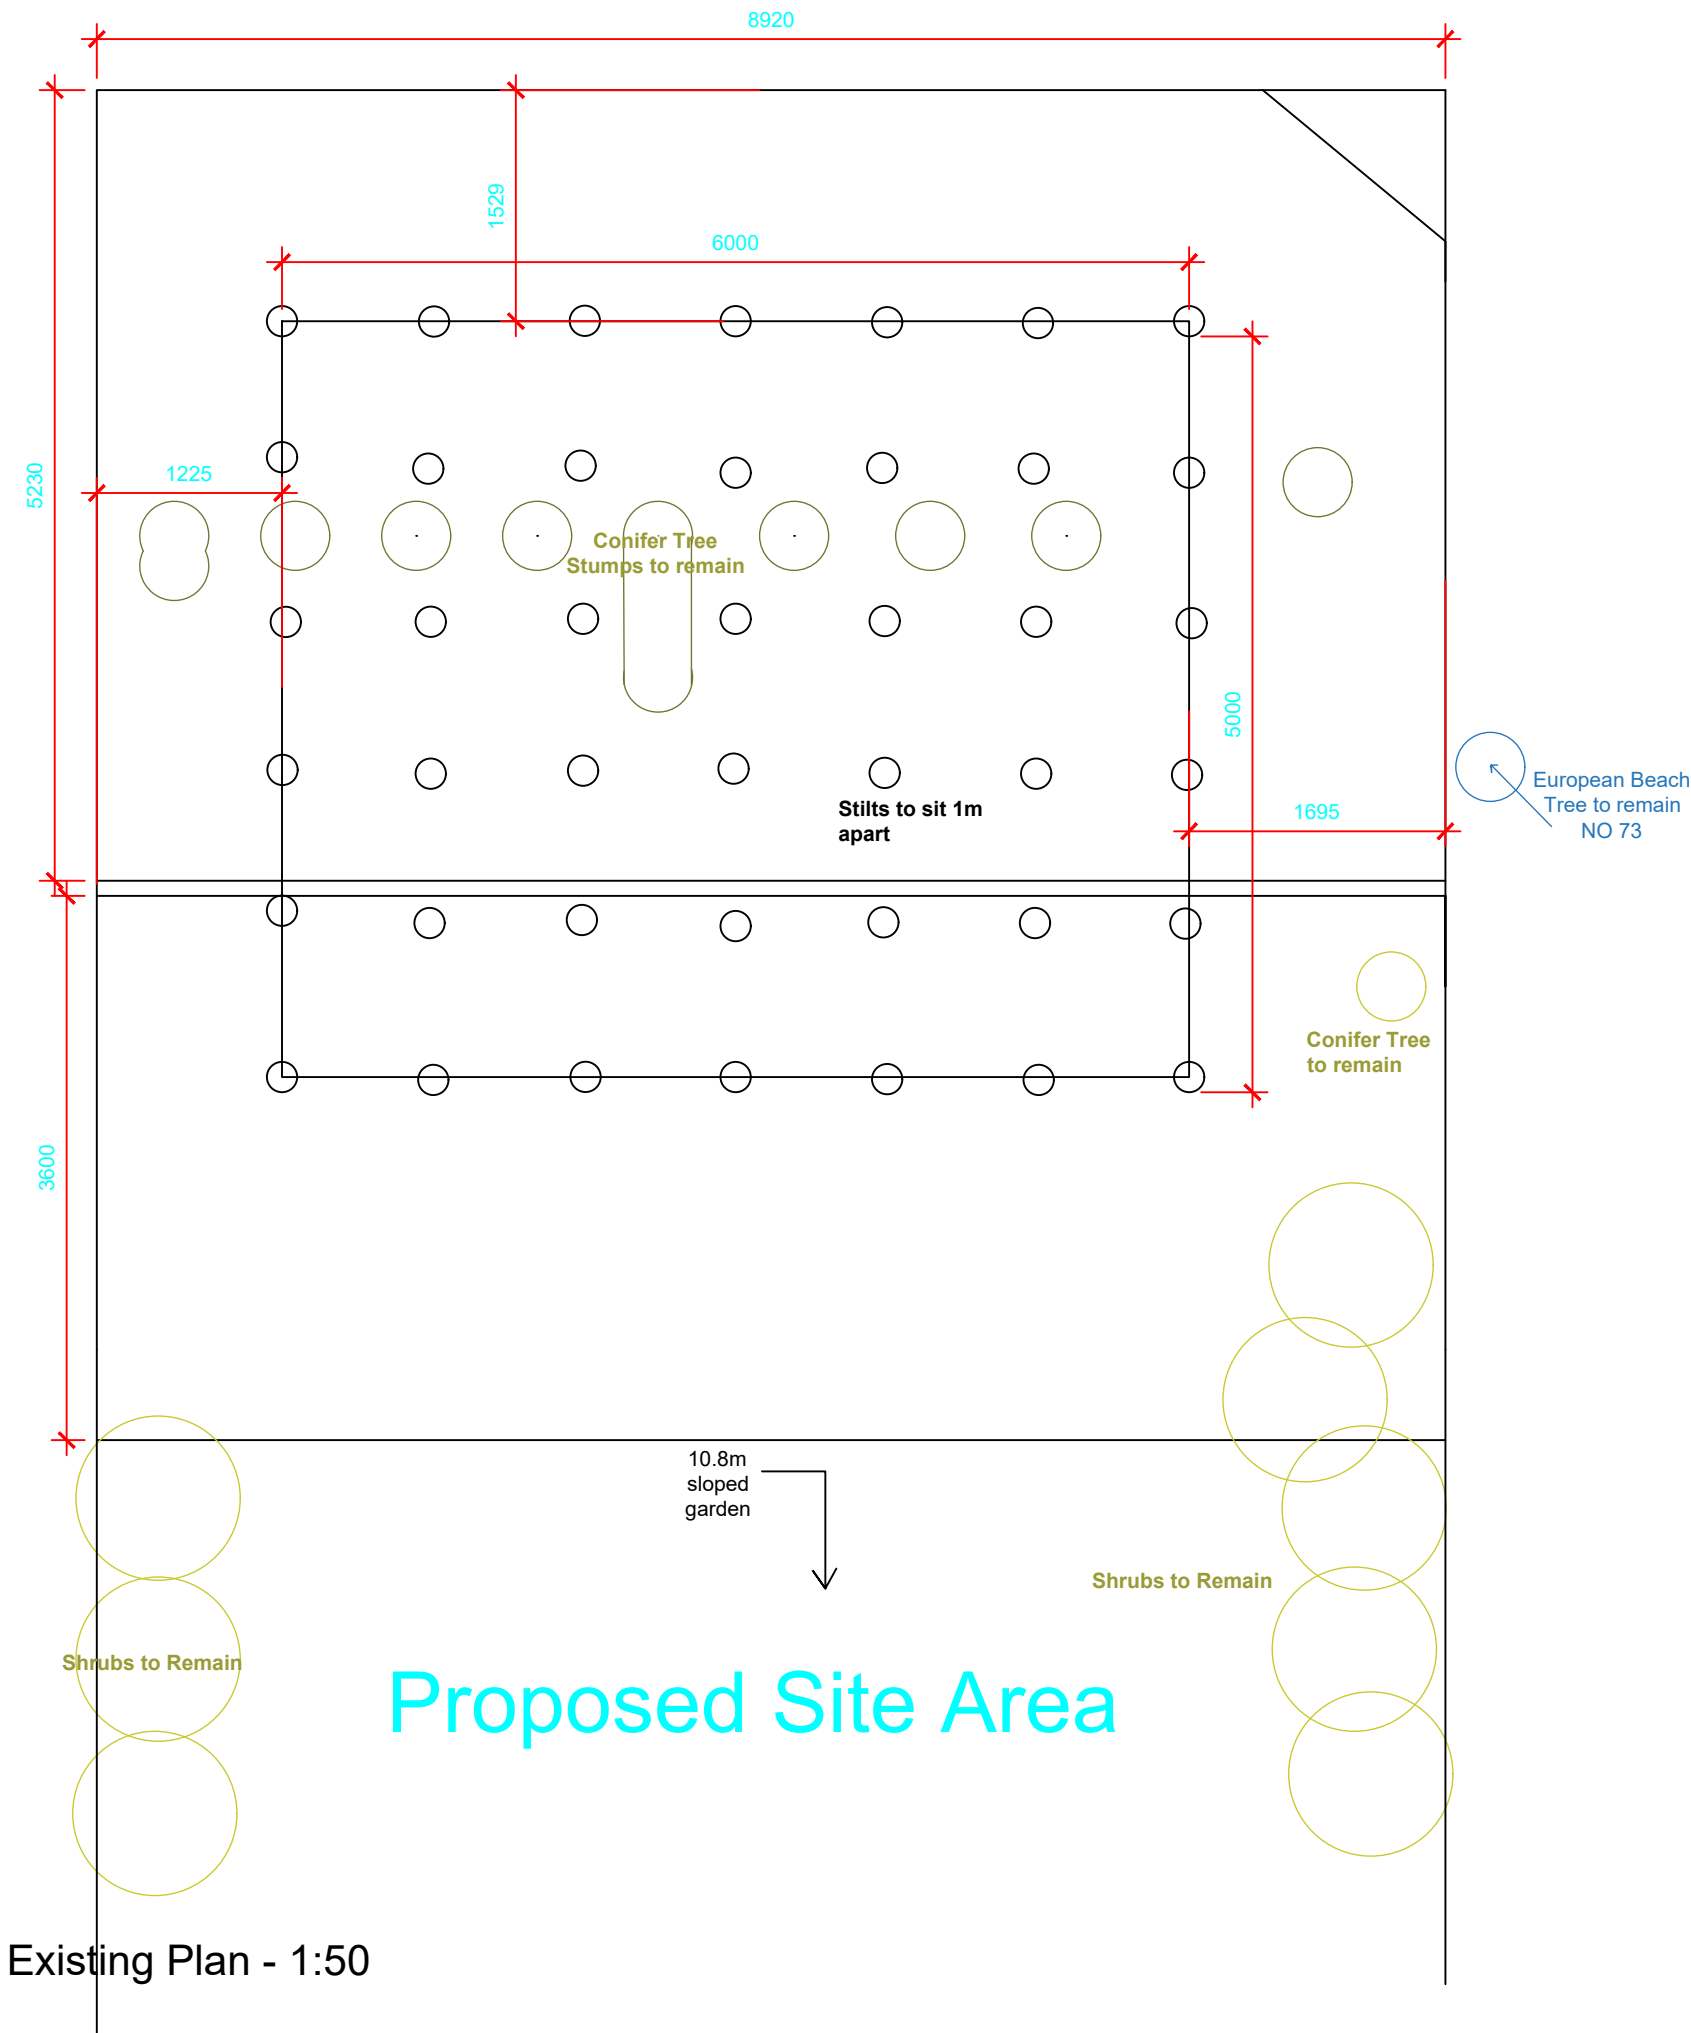

Existing Plan - 1:50

Proposed Site Area