




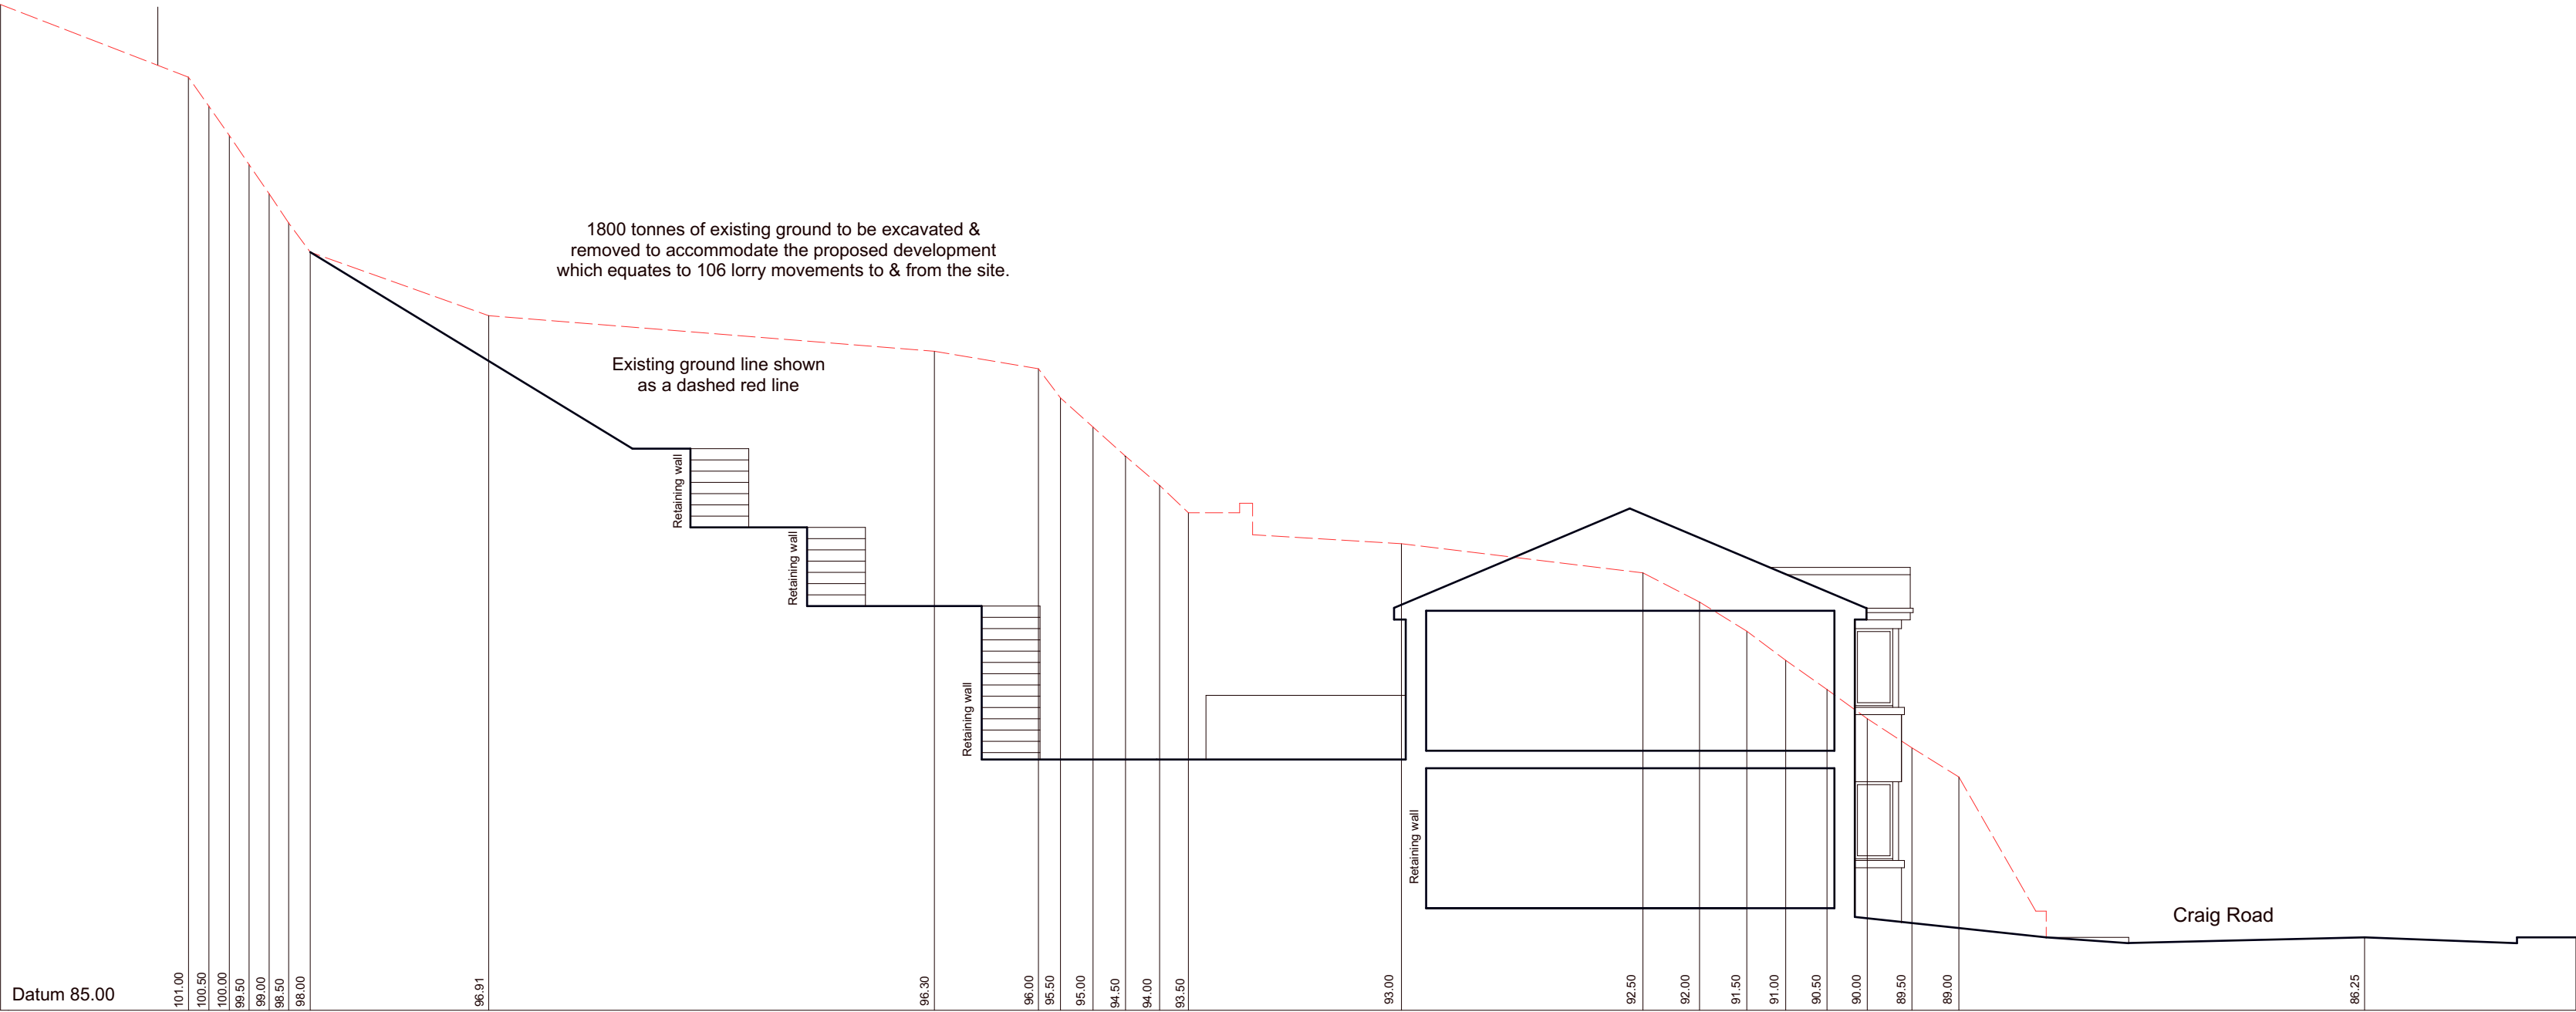


Site Section A-A

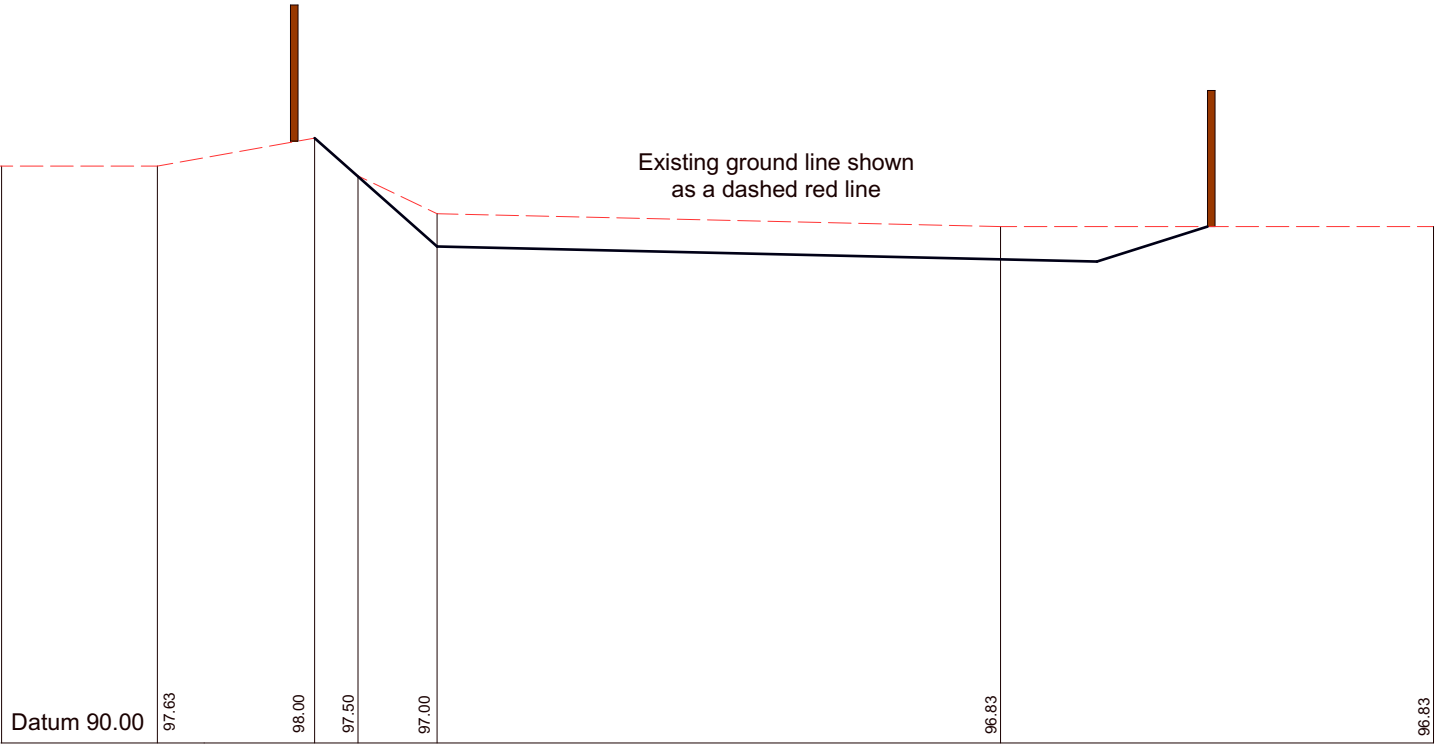


Site Section C-C

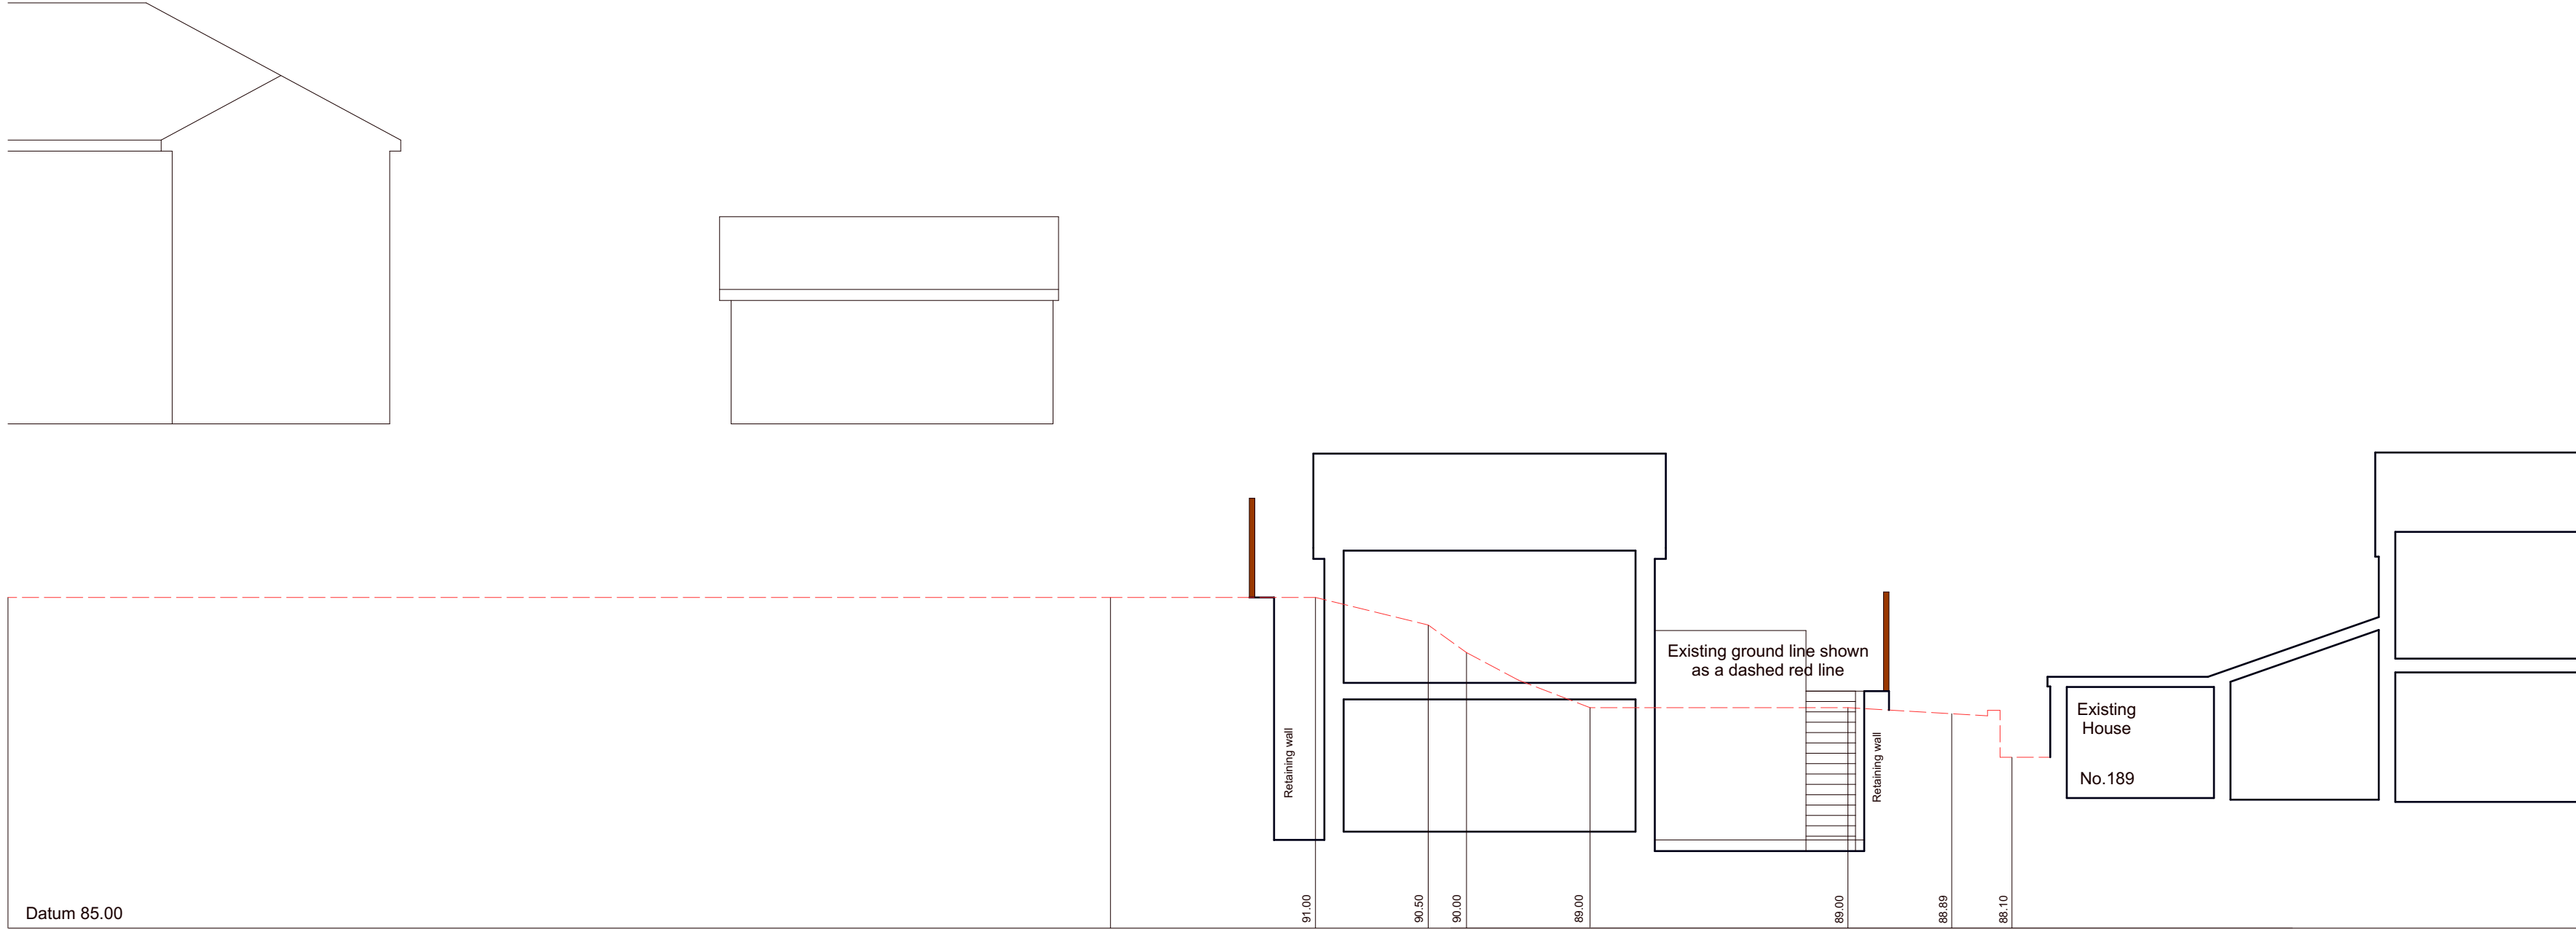


Site Section E-E

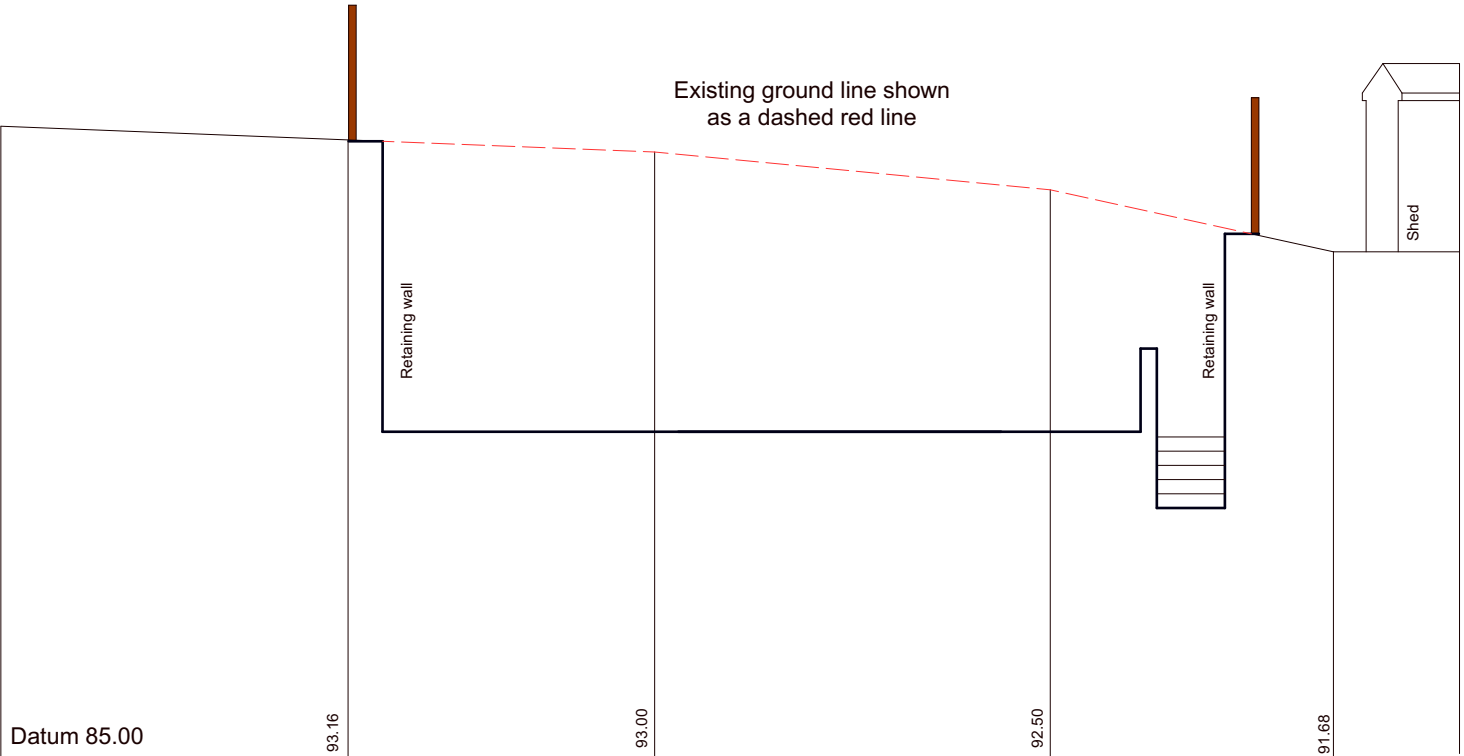


Site Section F-F

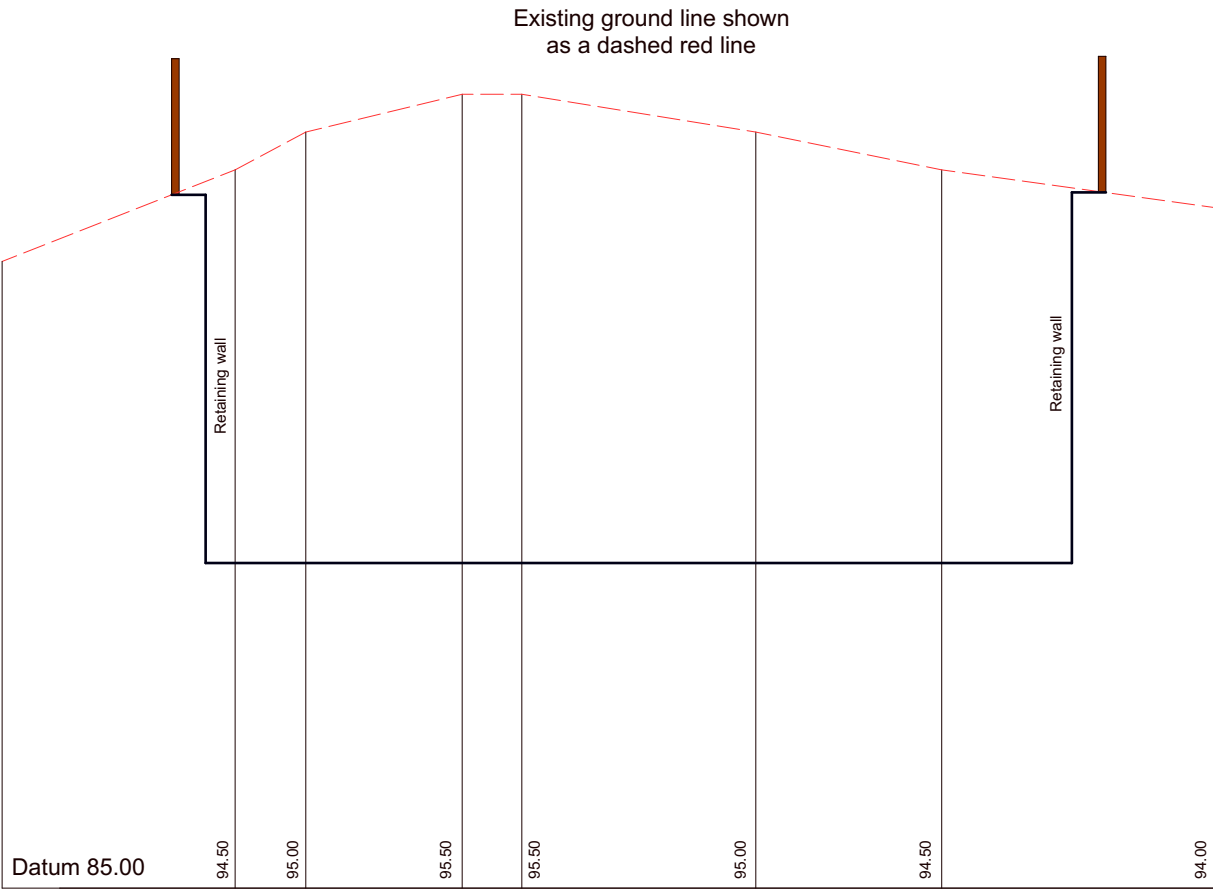

Site Section D-D

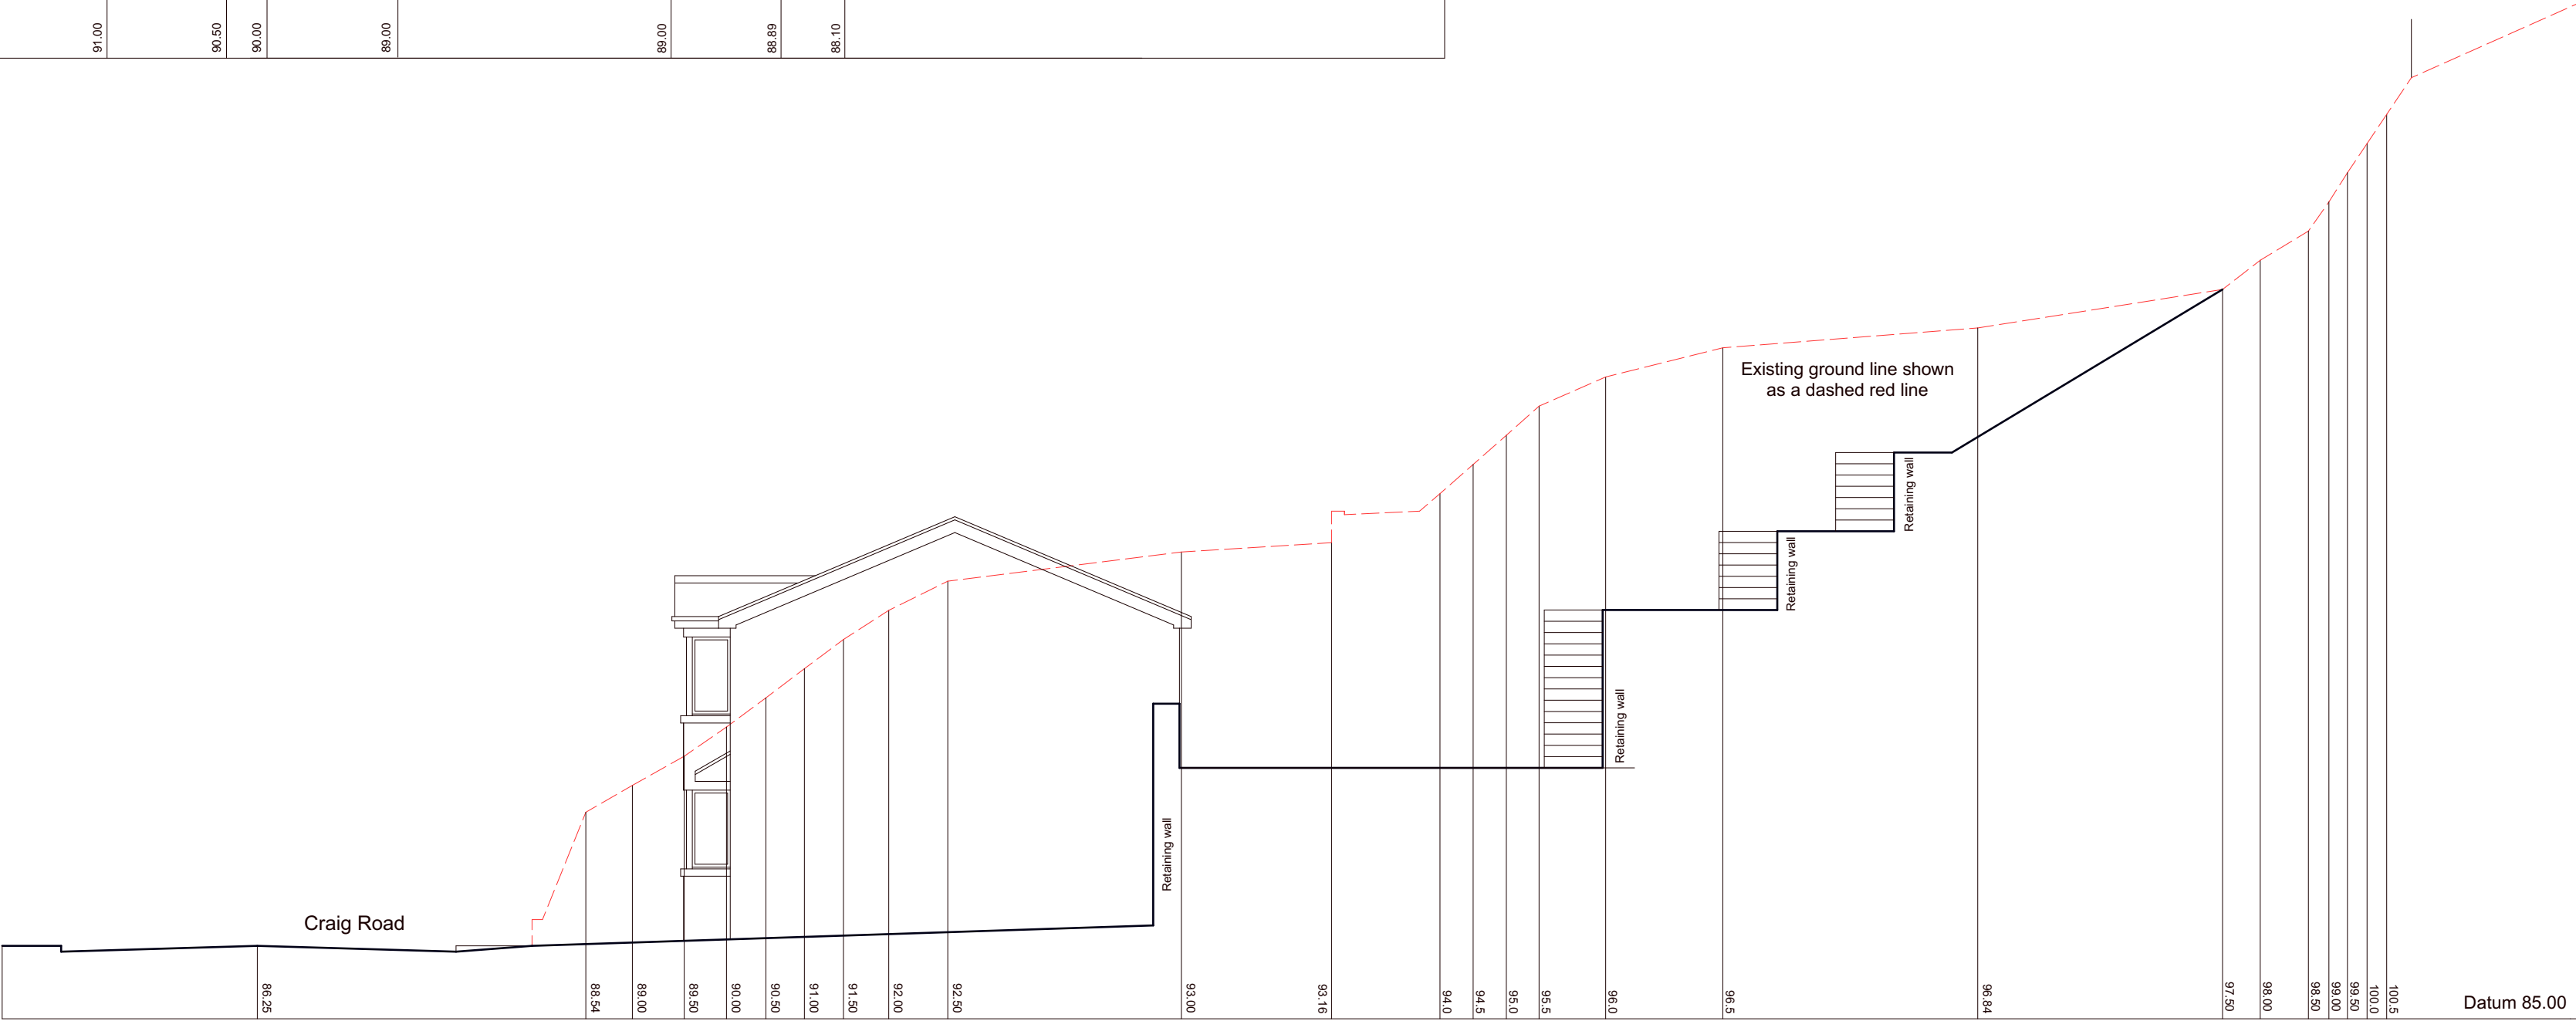

Site Section B-B

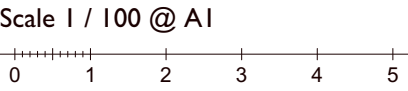

LAND ADJACENT TO 189,
GRAIG ROAD, GODRERGRAIG
YSTALYFERA, SWANSEA
Mr & Mrs Williams
**Scheme Design : Proposed
Site Sections**
Date: August 2023
Scale: 1:100 @ A1
Drawing Number: 2231-05A