


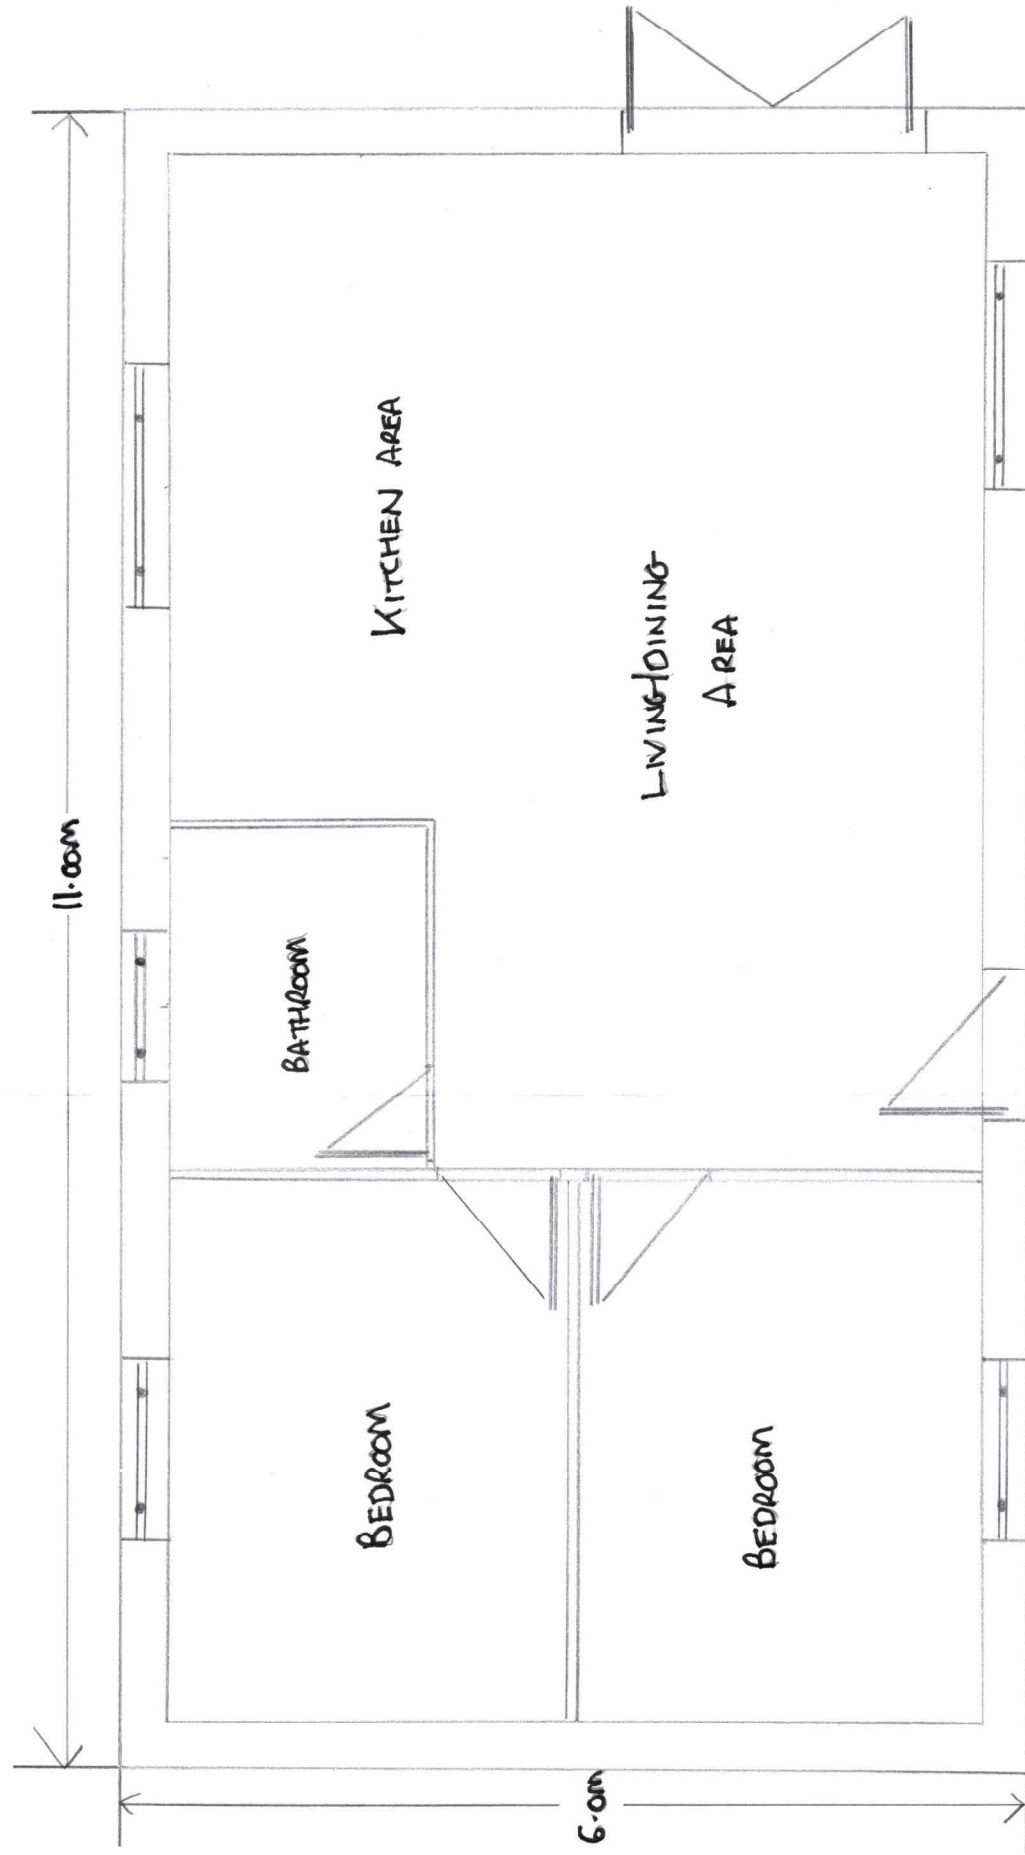

SCALE 1:50

PROPOSED GROUND FLOOR

PLAN