


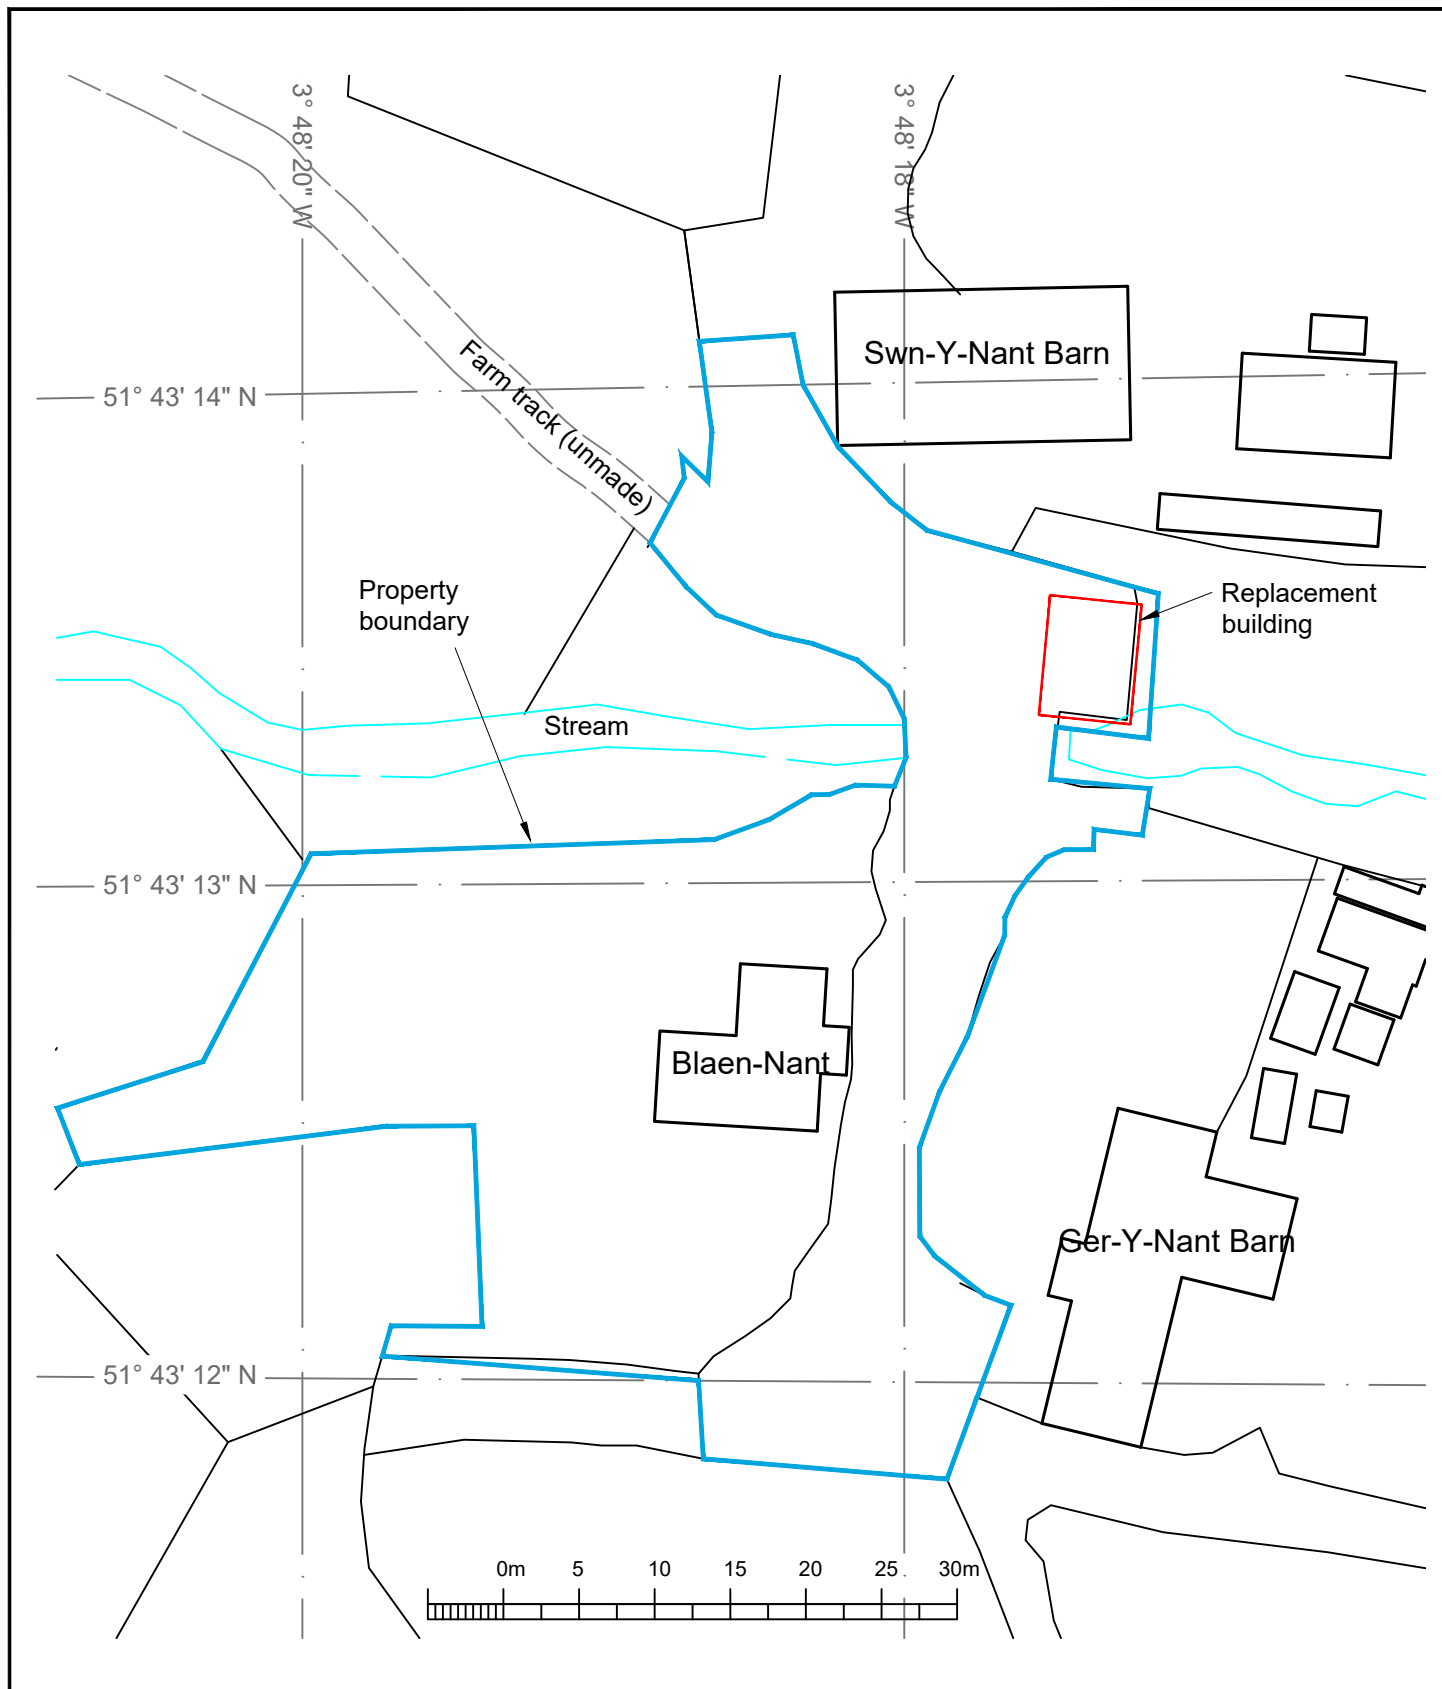

<table border="1"> <tr> <td>Rev</td> <td>Date</td> <td>Drawn</td> <td>Designed</td> <td>Checked</td> </tr> <tr> <td colspan="5"> This drawing is the property of Crawford & Company and must not be produced in whole or in part without the prior permission of Crawford & Company. </td> </tr> </table>					Rev	Date	Drawn	Designed	Checked	This drawing is the property of Crawford & Company and must not be produced in whole or in part without the prior permission of Crawford & Company.					Project Title BARN RECONSTRUCTION		Originator  Crawford [®]									
Rev	Date	Drawn	Designed	Checked																						
This drawing is the property of Crawford & Company and must not be produced in whole or in part without the prior permission of Crawford & Company.																										
Unless otherwise specified, all dimensions are stated in millimetres					Project Location BLAEN-NANT CILYBEBYLL, PONTARDAWE PORT TALBOT SA8 3JH		Crawford Building Consultancy The Hallmark Building, 106 Fenchurch Street, London EC3M 5JE tel: 0121 200 3600 email: david.painter@crawco.co.uk www.crawco.co.uk																			
Drawing Status PLANNING APPLICATILON					Drawing Title BLOCK PLAN		<table border="1"> <tr> <td>Project No</td> <td>1651750</td> <td>Division</td> <td>CBC</td> <td>Scale at A4</td> <td>1:500</td> </tr> <tr> <td>Date</td> <td>FEB' 23</td> <td>Drawn</td> <td>DP</td> <td>Designed</td> <td>Checked</td> </tr> <tr> <td colspan="5"> Drawing number CBC-1651750-03 </td> <td> Revision 00 </td> </tr> </table>		Project No	1651750	Division	CBC	Scale at A4	1:500	Date	FEB' 23	Drawn	DP	Designed	Checked	Drawing number CBC-1651750-03					Revision 00
Project No	1651750	Division	CBC	Scale at A4	1:500																					
Date	FEB' 23	Drawn	DP	Designed	Checked																					
Drawing number CBC-1651750-03					Revision 00																					
Client																										