



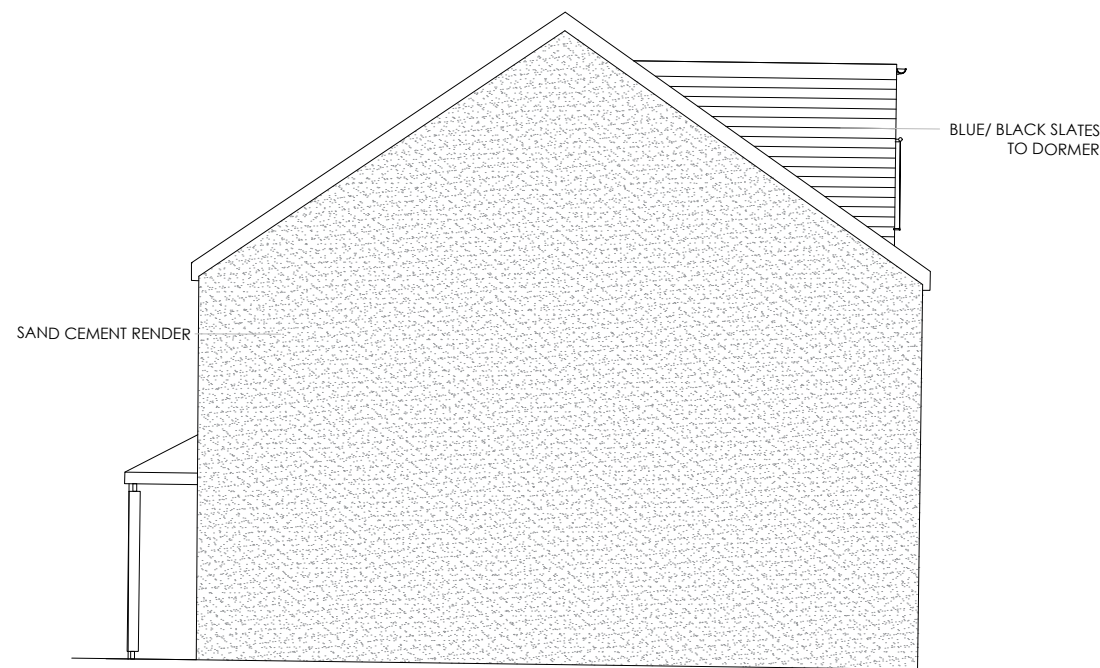

PROPOSED SIDE
ELEVATION B
SEMI DETACHED HOUSE

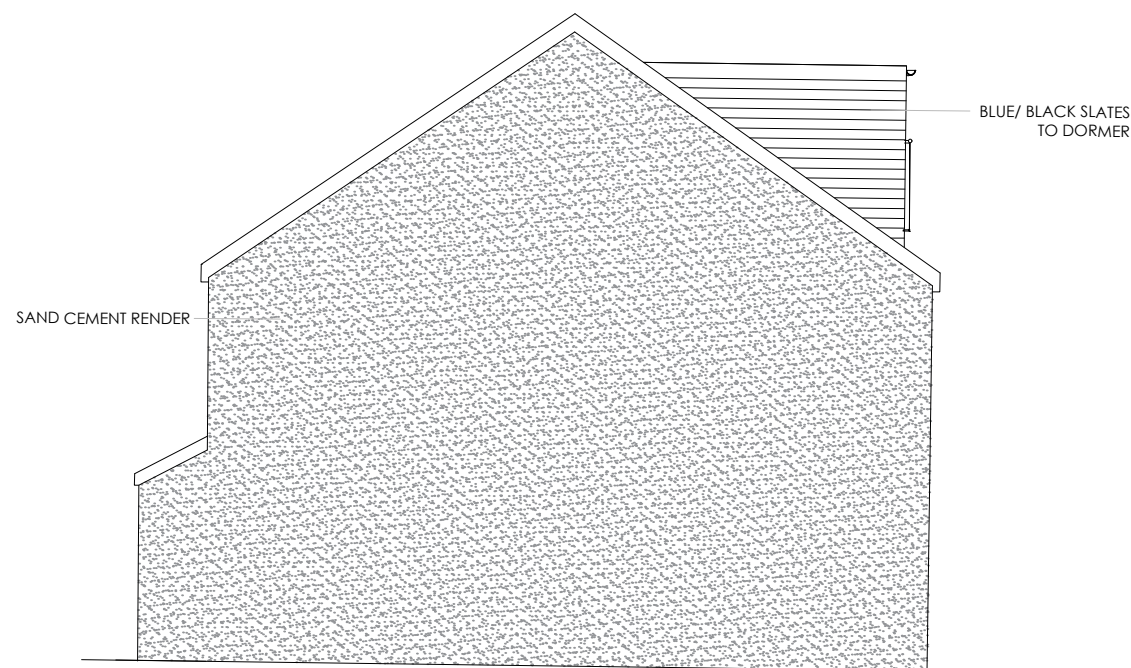

PROPOSED SIDE
ELEVATION B
DETACHED HOUSE

© This drawing is copyright SK Designs. Contractor to check all dimensions on site and to report any discrepancies directly to the SD.			 SK DESIGNS 389, Cleaverston Way, Laleston, Cardiff CF23 6BU Tel: 029 20 761 950 Fax: 029 20 761 950 Email: info@skdesigns.org.uk
Date: SEP 2023			
Project: PROPOSED HOUSES AT SWANSEA			
Client:			
Description: PROPOSED SIDE ELEVATIONS	Job No:	Scale: 1:100 ON A3	
	Dwg No: 207	Drawn By: KG	