


White uPVC dbl
glaze winows



IMAGE OF EXISTING SPIRE

Existing church repaired
and tiled/painted to match
existing roof tiles

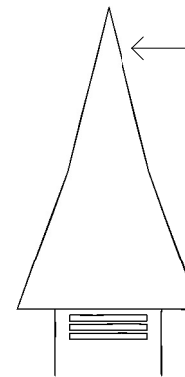


Slate roof tiles

EPDM flat roof

uPVC window to
match existing

Slate roof tiles

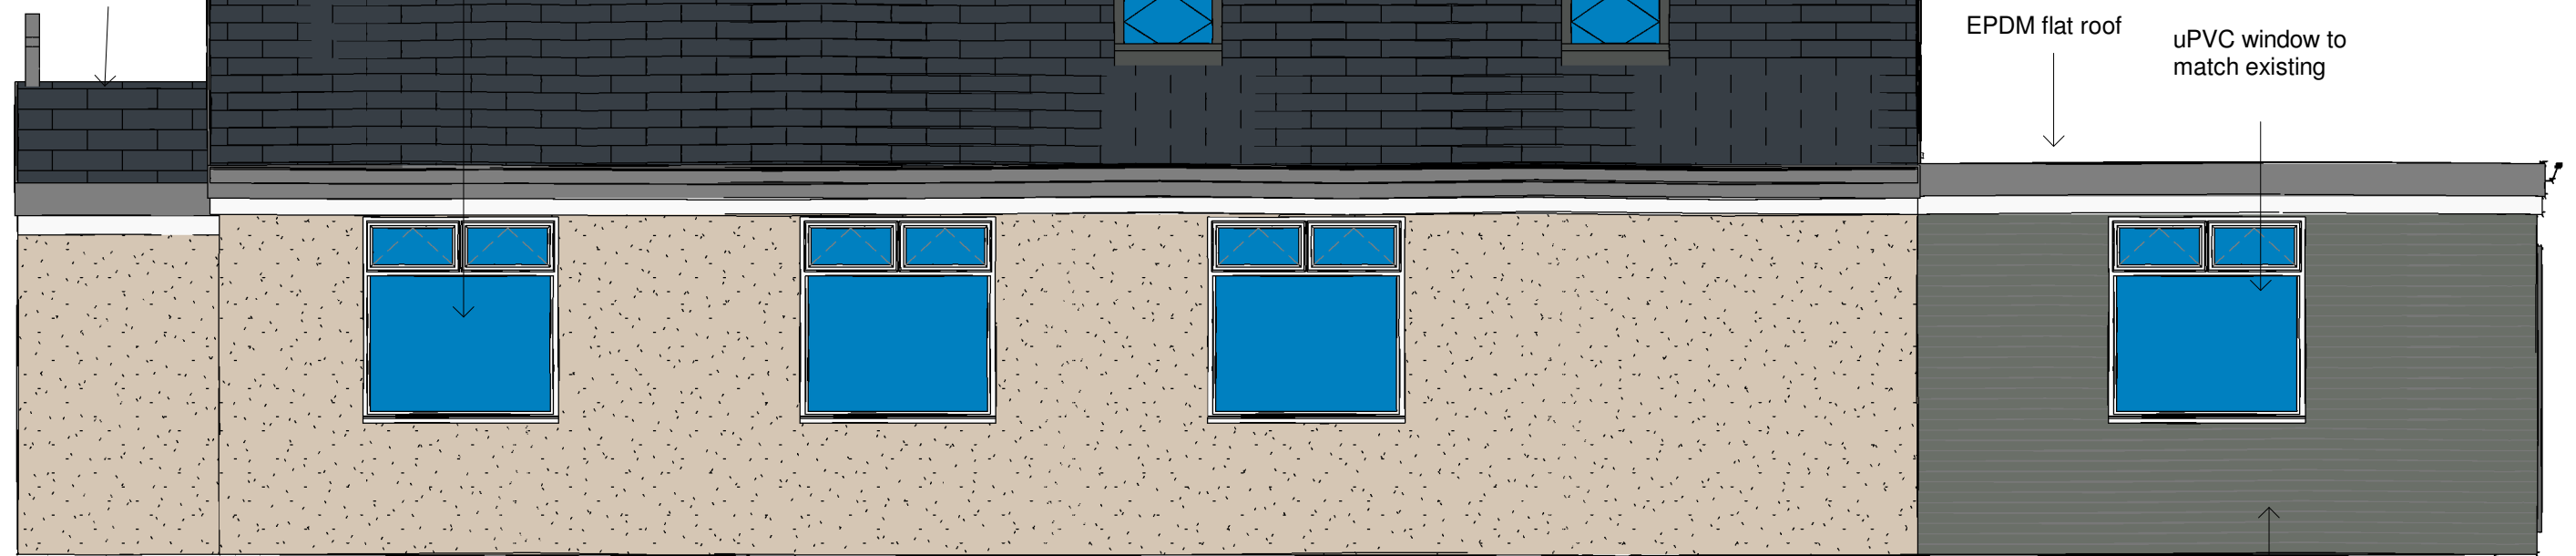

Existing red brick face

Composite cladding RAL 6003

Proposed Right Side

1 : 50

	No.	Description	Date	 www.ccs-solutions.co.uk		PROJECT Former St Peter's Church		CLIENT Mr Mark Jones		
						SHEET Proposed Right Elevation		Date 14/07/2023	Project number 20012023	Scale (@ A3) 1 : 50
				CODE	STATUS	SUITABILITY DESCRIPTION	PURPOSE OF ISSUE	Drawn by CCS	DRWAING NUMBER A308	
								Checked by Client		REV B